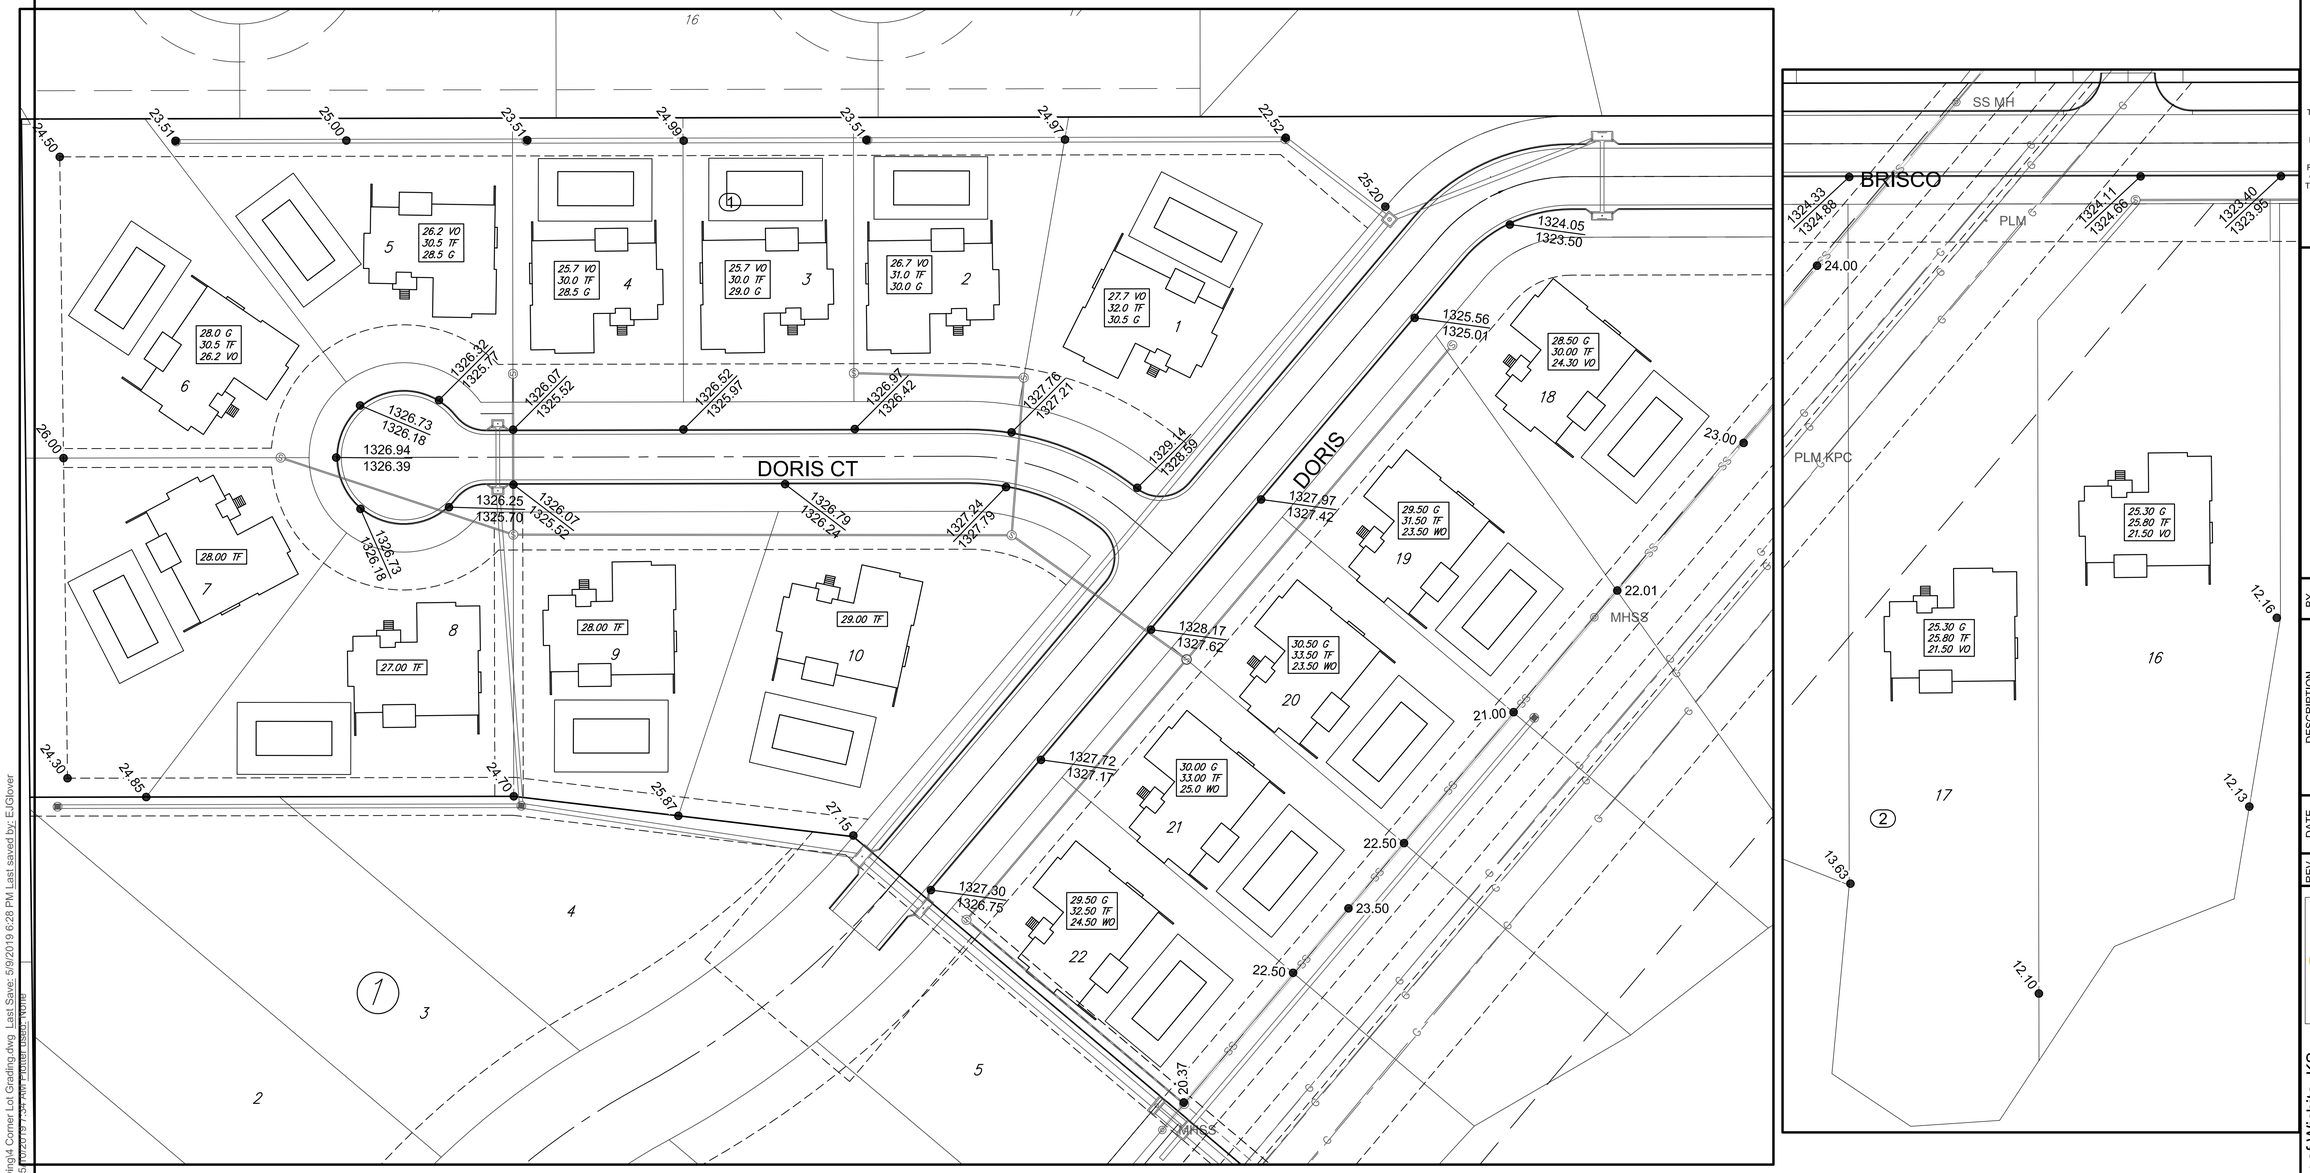

N

0 20' 40' 80' 120'
(IN FEET)

File: L:\2017\17264883 - Emerald Bay 3rd Improvements\Drawings\C3D\Paving\4 Corner Lot Grading.dwg Last Save: 5/9/2019 6:28 PM Last saved by: EJGlover
Last plotted by: Glover, Eric J. Plot Style: ---- Plot Scale: 1:2.5849 Plot Date: 5/10/2019 7:35 AM Plotter Name: None

GARVER

© 2018 GARVER, LLC
THIS DOCUMENT, ALONG WITH THE IDEAS AND DESIGNS CONVEYED HEREIN, SHALL BE CONSIDERED INSTRUMENTS OF PROFESSIONAL SERVICE AND ARE PROPERTY OF GARVER, LLC. ANY USE, REPRODUCTION, OR DISTRIBUTION OF THIS DOCUMENT, ALONG WITH THE IDEAS AND DESIGN CONTAINED HEREIN, IS PROHIBITED UNLESS AUTHORIZED IN WRITING BY GARVER, LLC OR EXPLICITLY ALLOWED IN THE GOVERNING PROFESSIONAL SERVICES AGREEMENT FOR THIS WORK.

ERIC JOHN GLOVER
LICENSED
18144
KANSAS
PROFESSIONAL ENGINEER
Digitally Signed 07/24/2019

REV.	DATE	DESCRIPTION	BY

City of Wichita, KS
Project #: 472-85408
OCA: 766397

Emerald Bay 3rd
Paving Plans

4-Corner Lot
Grading Plan

JOB NO.: 17264883
DATE: MAY 2019
DESIGNED BY: EJG
DRAWN BY: EJG

BAR IS ONE INCH ON ORIGINAL DRAWING
0 1"
IF NOT ONE INCH ON THIS SHEET, ADJUST SCALES ACCORDINGLY.

DRAWING NUMBER
CG-100

SHEET NUMBER **1** OF **1**