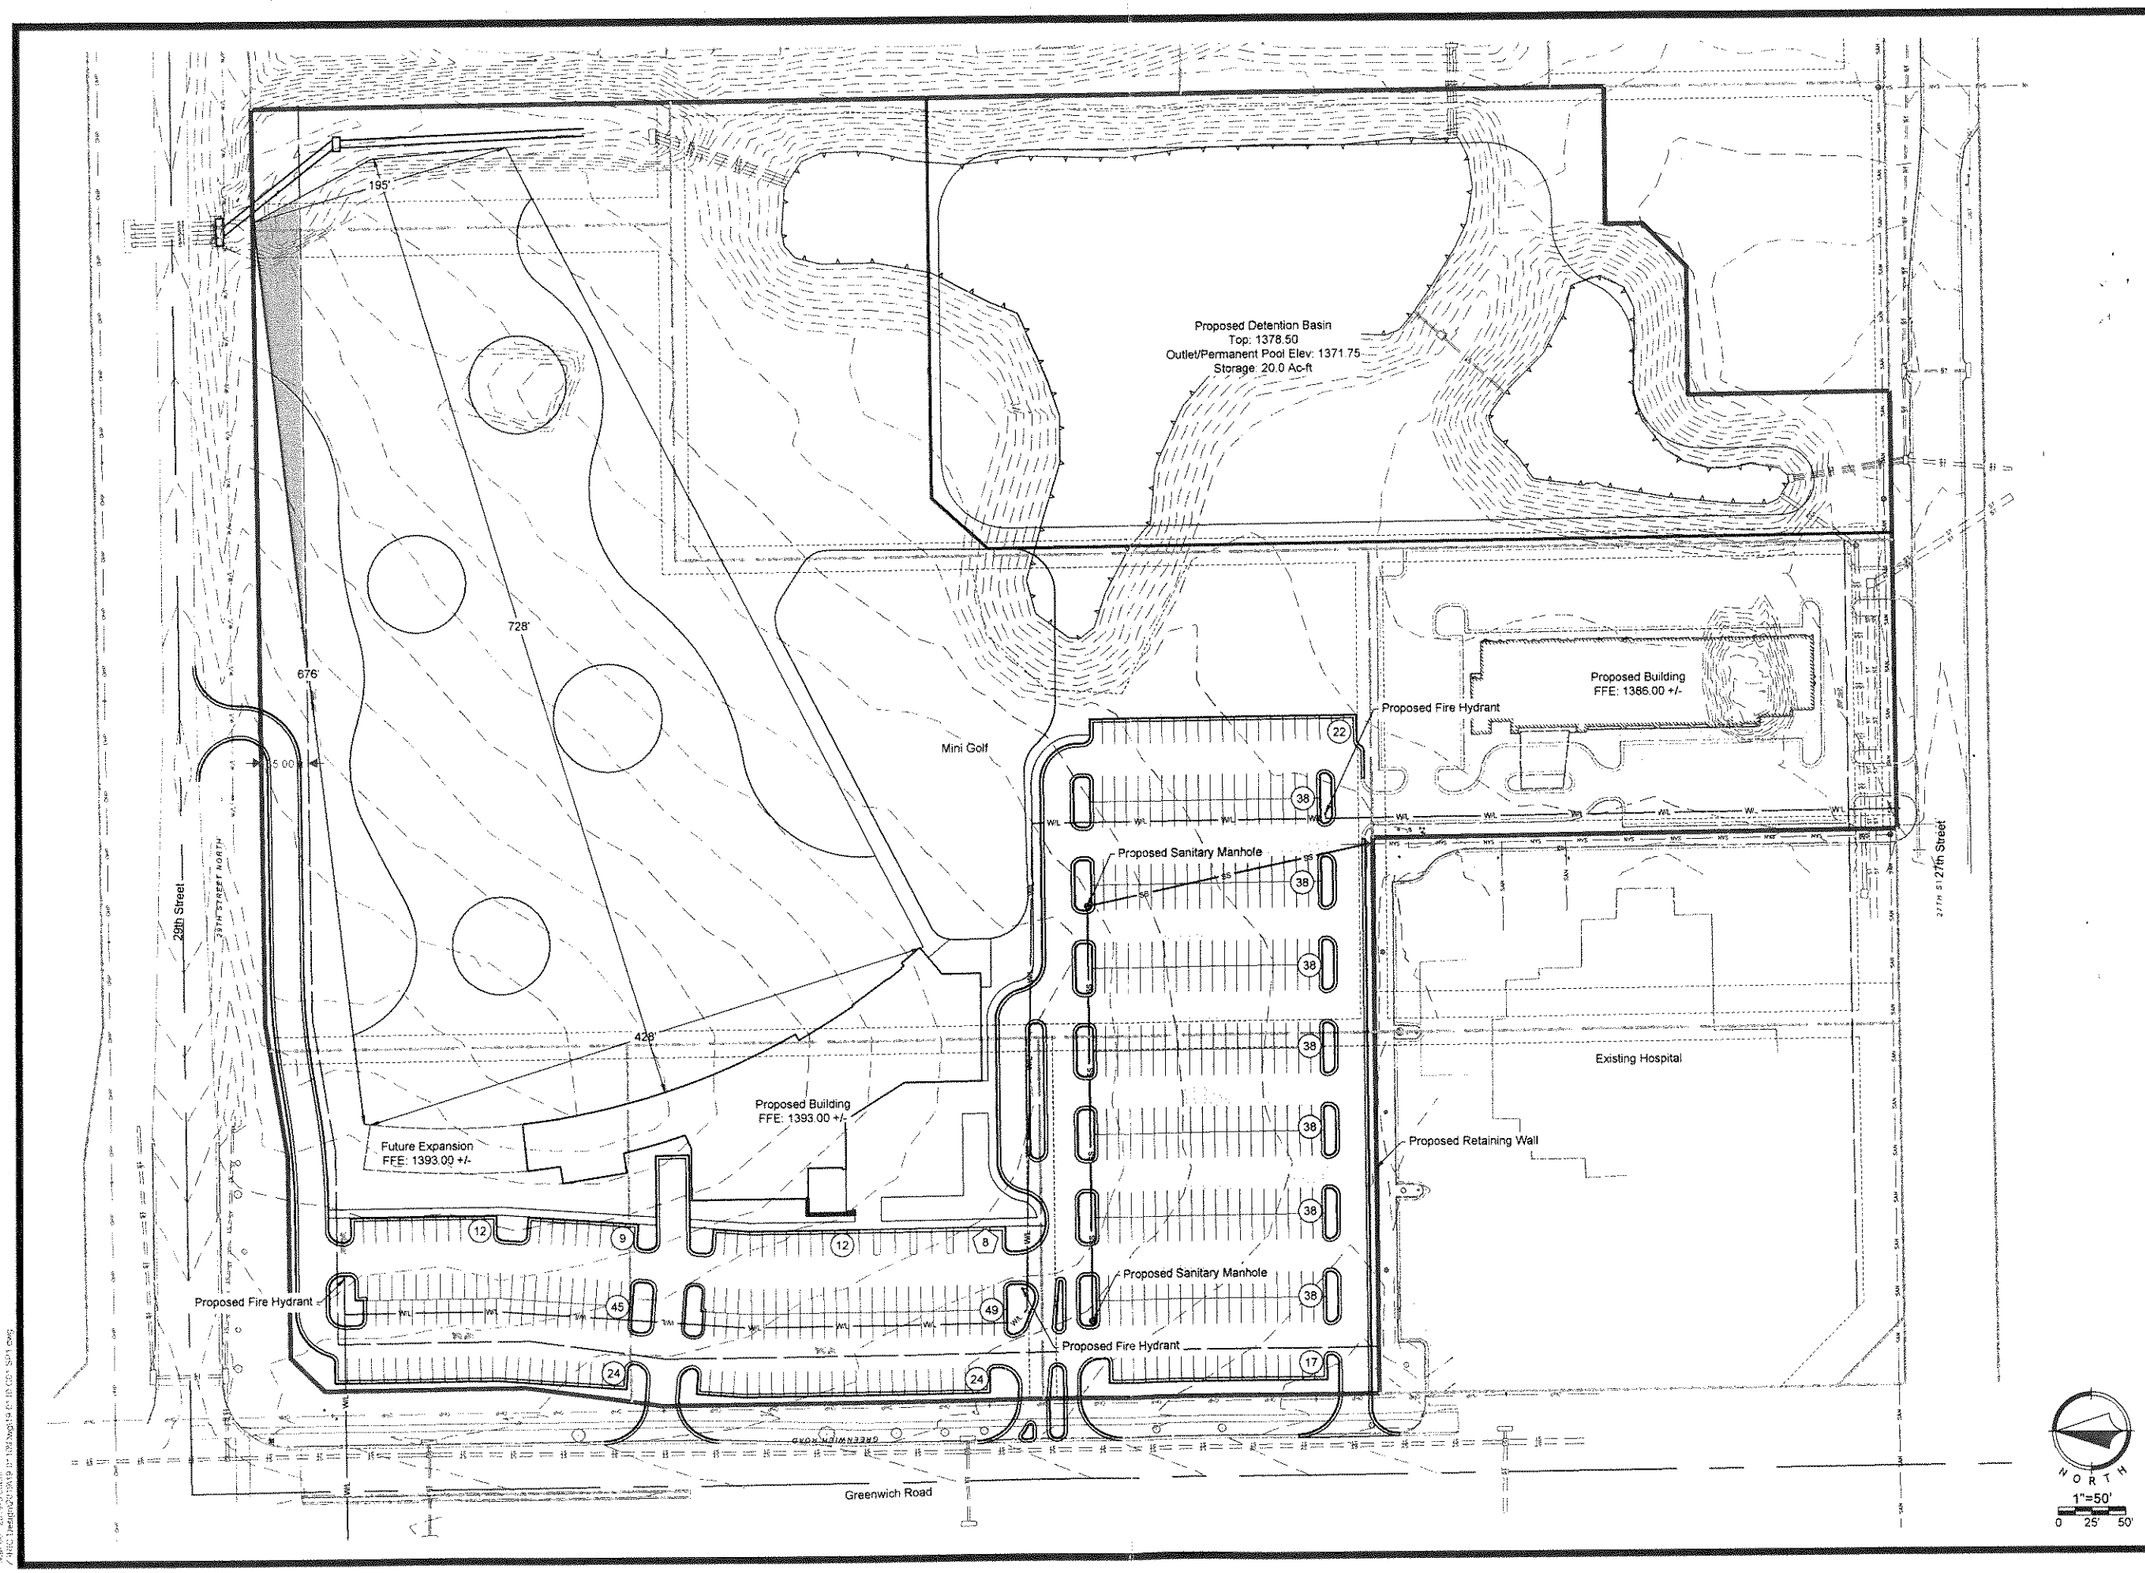

Sheet
C01

Preliminary Site Plan

19-0110
Swings Golf-Wichita
Wichita, Kansas

Site Plan

NO	BY	CD	DATE	
	XXX	XXX	XX/XX/XX	ORIGINAL SUBMITTAL
				REVISION

Renaissance Infrastructure Consulting
132 Adair Avenue
Kansas City, Kansas 66103
913.317.9500
www.ric-consult.com
KS Certificate of Authority: E-1814

Mar 05, 2019-5:10pm
J:\RIC\Designs\19\19-0110\19-0110 SP1.dwg