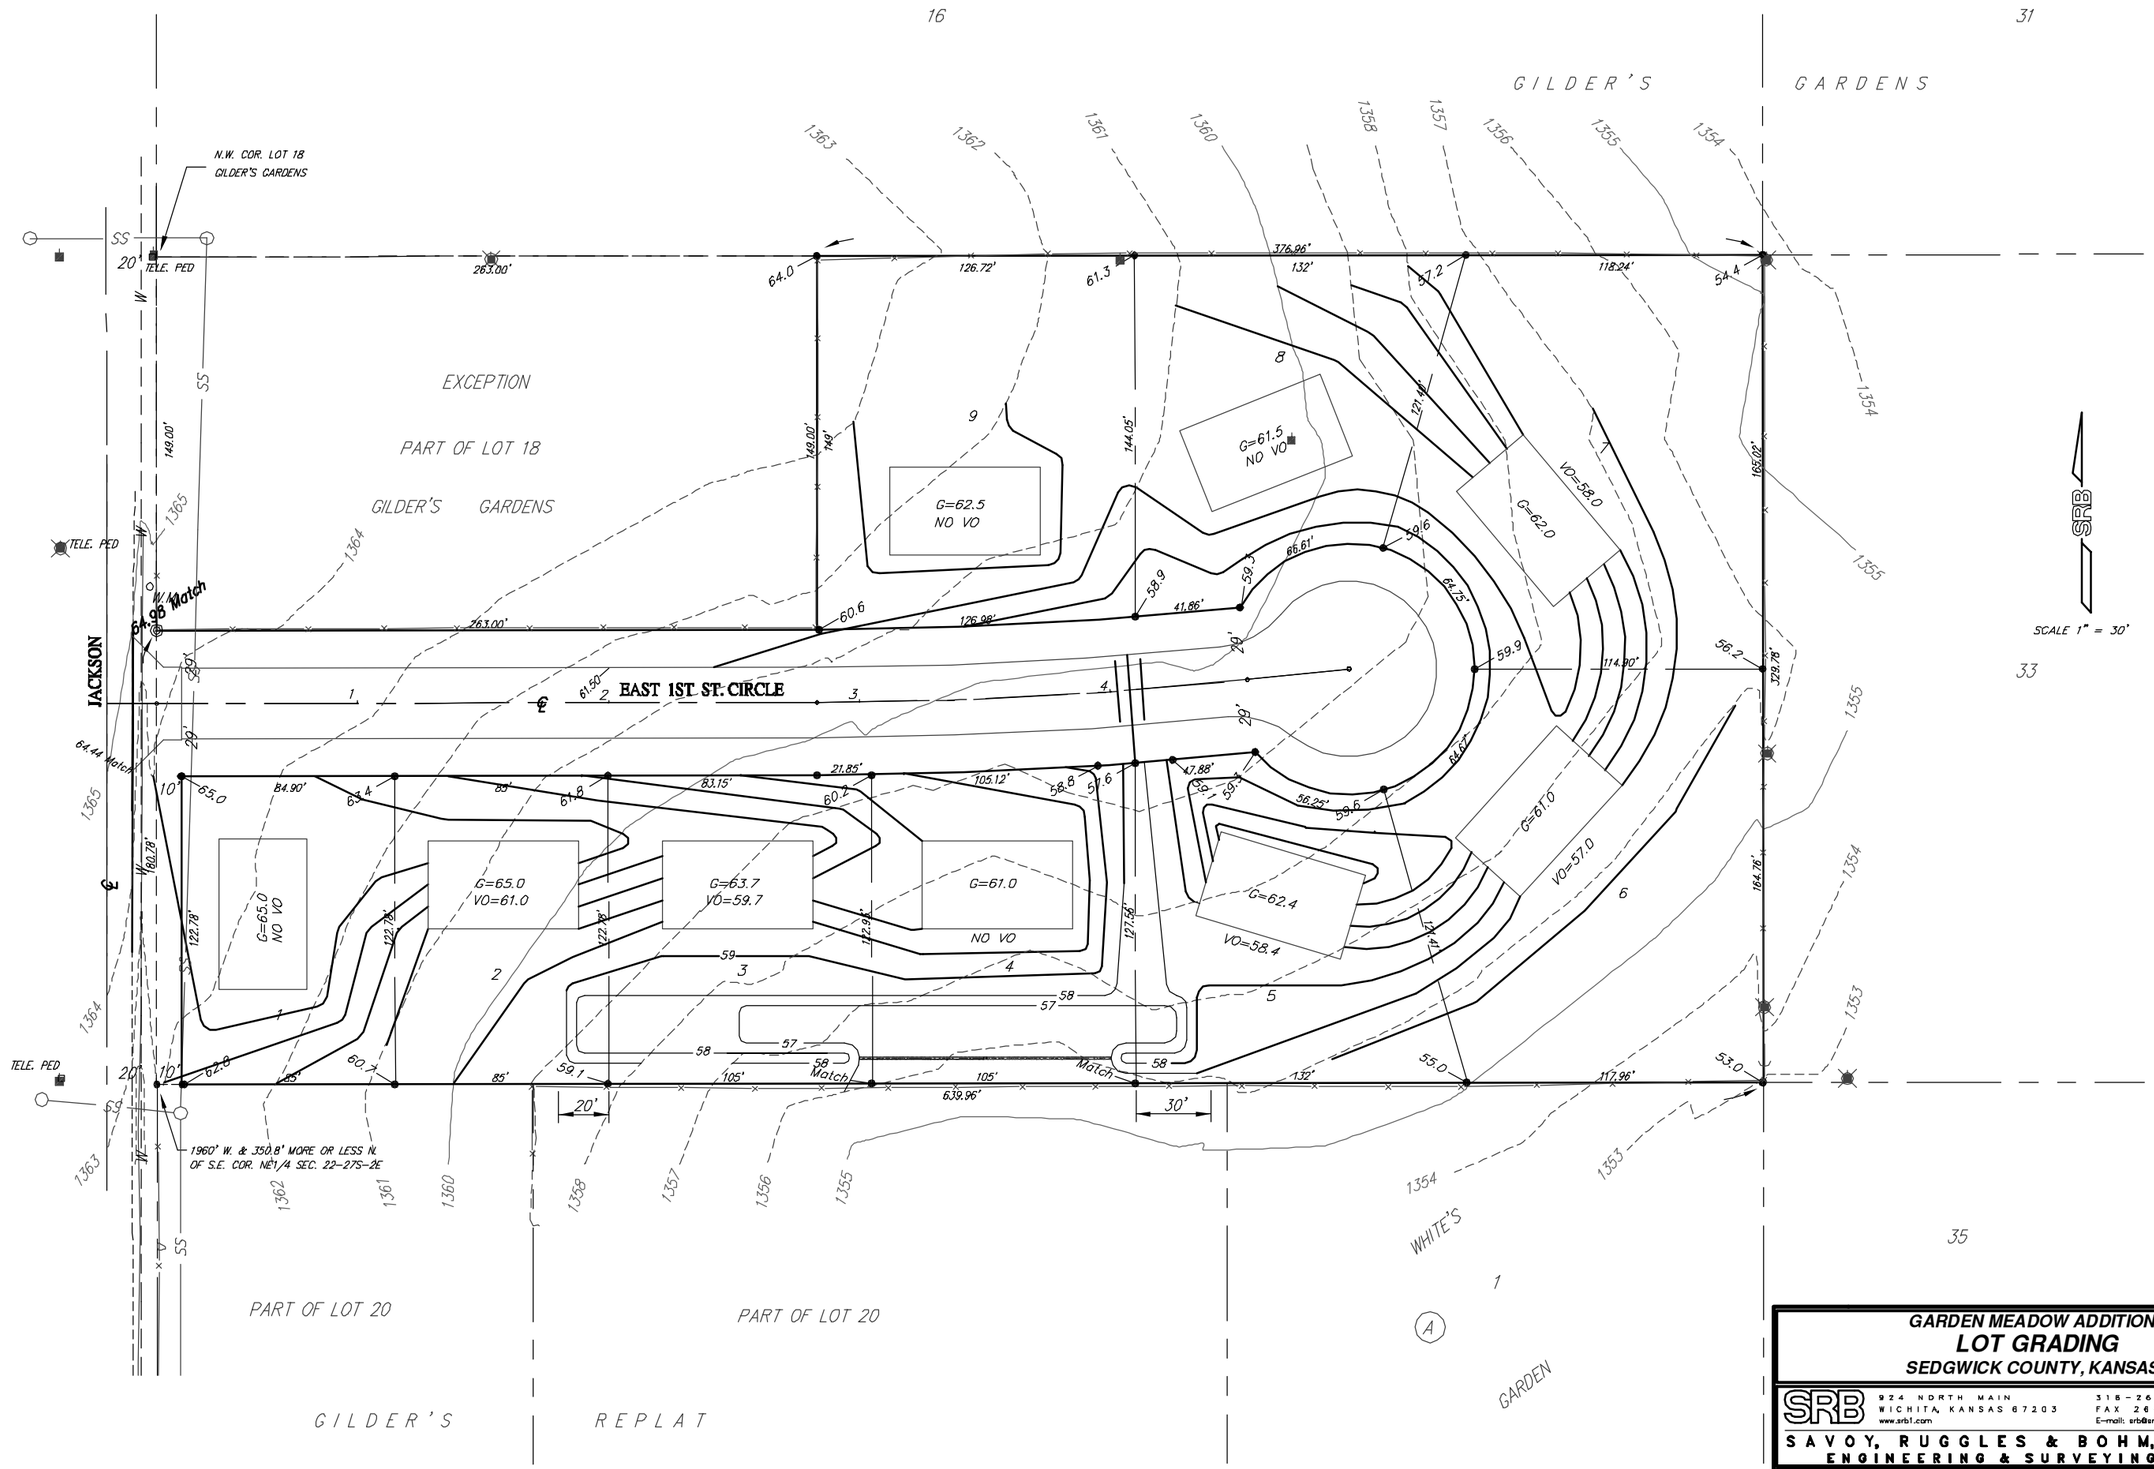

GARDEN MEADOW ADDITION

LOT GRADING

SEDGWICK COUNTY, KANSAS

SRB
924 NORTH MAIN
WICHITA, KANSAS 67203
www.srb1.com
316-264-8008
FAX 264-4621
E-mail: srb@srb1.com

SAVOY, RUGGLES & BOHM, P.A.
ENGINEERING & SURVEYING

PROJECT NUMBER					
.					
DESIGN	DRAWN	UTILITY	REVIEW	DATE	REVISED
CMB/KWL	KWL	.		Jan. 11, 1999	.

DWG FILE: LOT GRADING

SRB JOB: 12ST

SHEET 1 OF 1