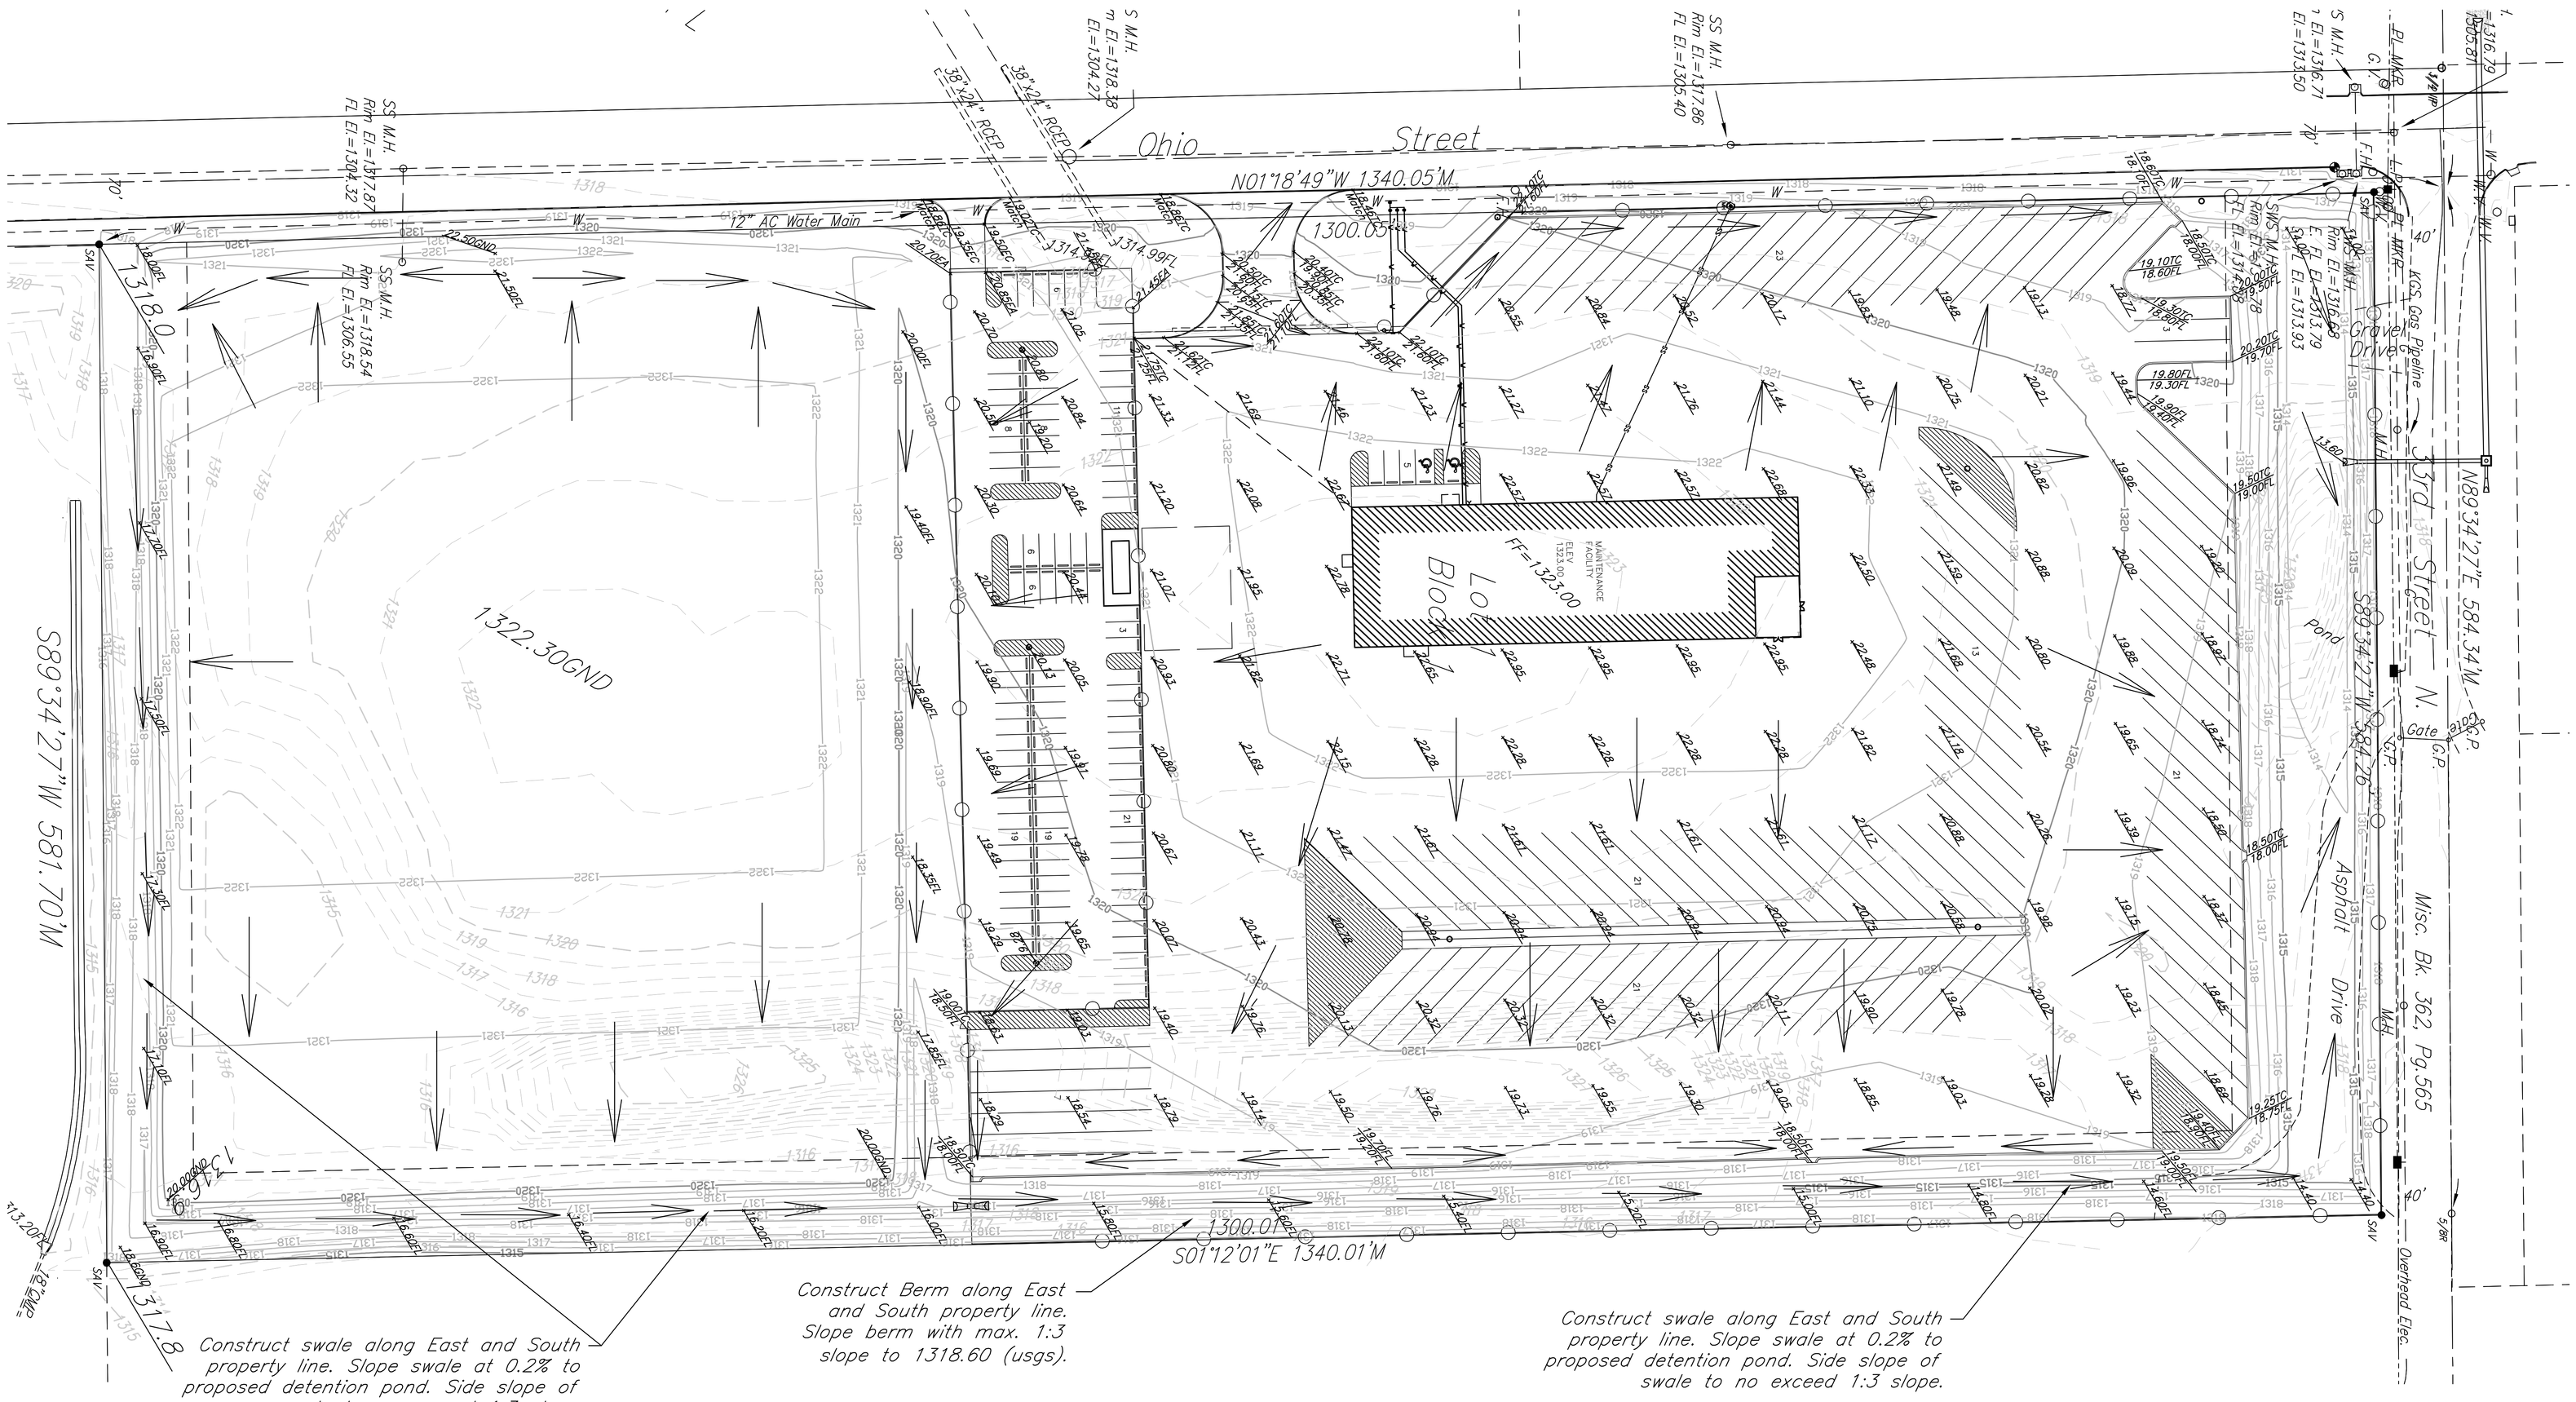


Site Volume Table: Unadjusted

| Site | TOP SOIL yards | Cut yards | Fill yards | Net yards |
|---|---|---|---|---|
| SITE AREA | 7,530 | 16,975 | 24,543 | 38 (F) |

10' Grid

*Legend*

- Exist. 1' Contour
- Exist. 5' Contour
- *Prop. 1' Contour*
- *Prop. 5' Contour*

40 0 20 40 80 160

( IN FEET )
1 inch = 40 ft.


Architects
1133 E. 2nd St.
Wichita, KS 67214
316.262.7400


Seal:

# GROENDYKE TRANSPORT, INC.
# TRUCK MAINTENANCE FACILITY
## EAST 33RD STREET NORTH & OHIO
## WICHITA, KANSAS

Revisions:

PRICING SET

NOT FOR CONSTRUCTION

Proj no: PDONDO6101
Date: 11-20-06
Sheet title:
Grading Plan
Drawn by:
Checked by:

Pricing Set, 11-20-06

CV1
of

© 2006 PBA Architects