K–96 BUSINESS PARK

AN ADDITION TO WICHITA, SEDGWICK COUNTY, KANSAS

DRAINAGE PLAN

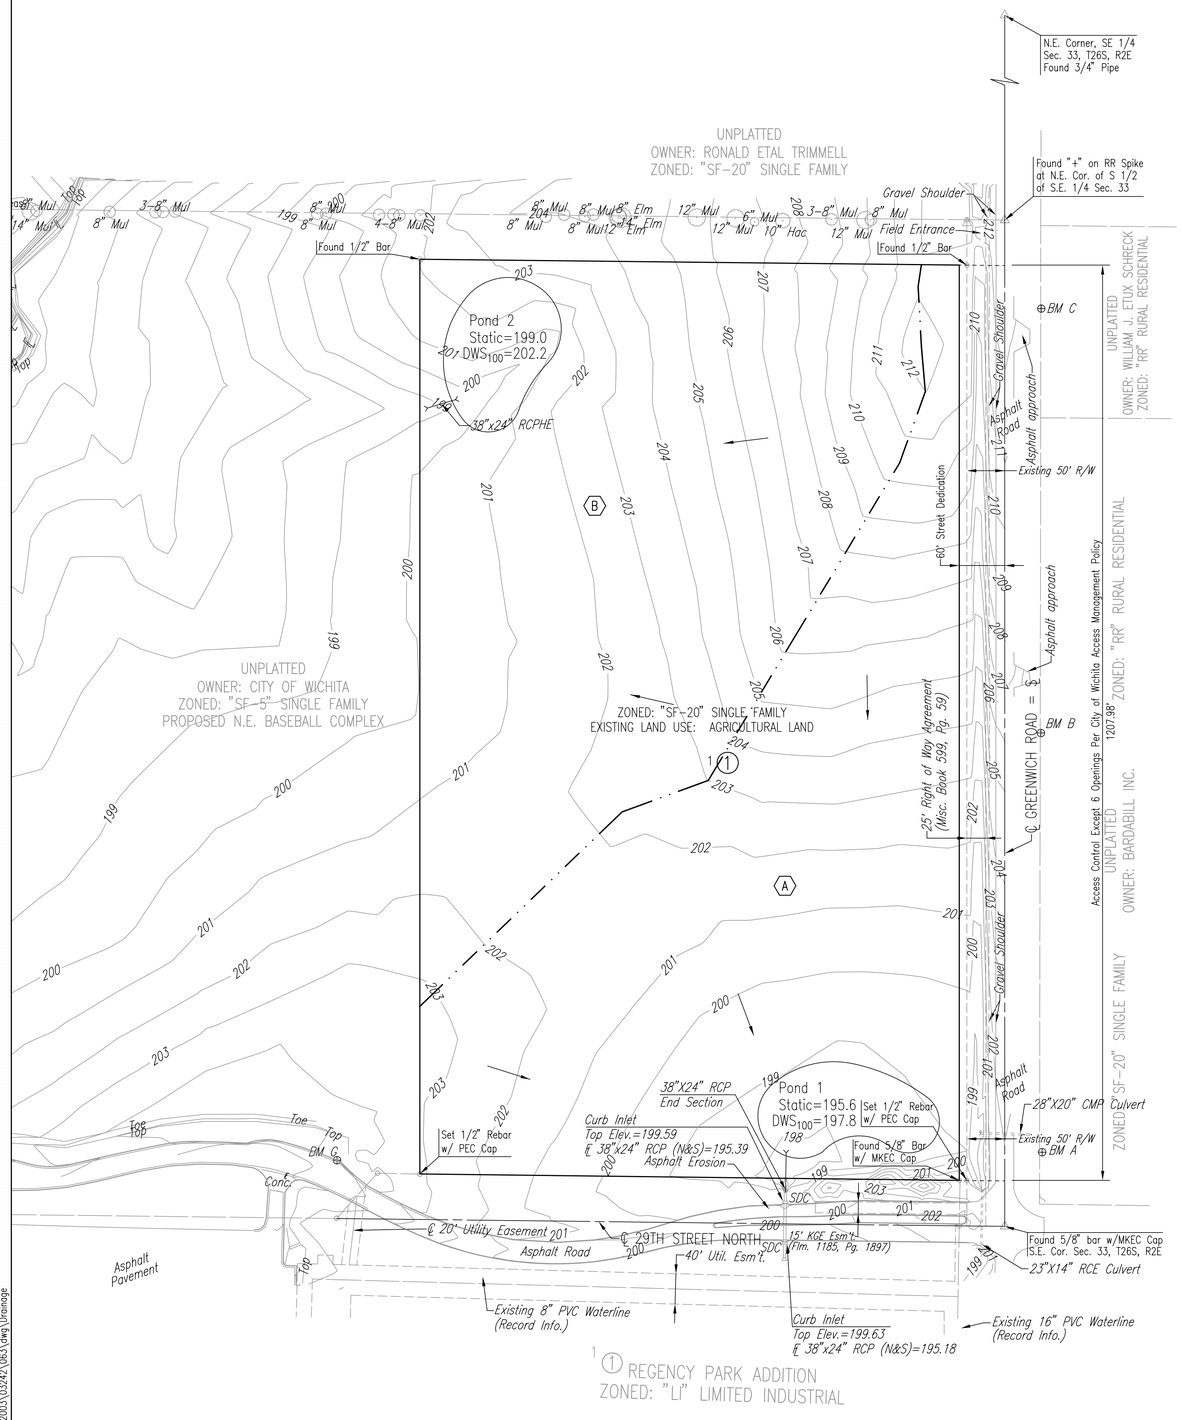

SCALE: 1" = 100'

• = 1/2" REBAR W/PEC CAP UNLESS OTHERWISE NOTED

BENCH MARKS

B.M. A: Railroad Spike in west face of 2nd power pole north of 29th St. N., east side of Greenwich Road. Elev.=201.53 City Datum

B.M. B: Step Spike in West side 4th Power Pole North of 29th St. N. on East Side Greenwich Road. Elev.=204.23 City Datum

B.M. C: Railroad Spike in West Side Power Pole, East Side Greenwich Road North Side Drive to House #3150. Elev.=210.98 City Datum

B.M. G: Chiseled "d" on North Curb Asphalt Drive (29th St. N.) at East Side of Soccer Complex Fence to South. Elev.=204.55 City Datum

LEGEND

(A) BASIN IDENTIFIER

BASIN BOUNDARY

STORM WATER FLOW

SEE SUPPORTING CALCULATIONS FOR HYDROLOGY

MINIMUM PADS

BLOCK 1:	
LOT 1	204.2

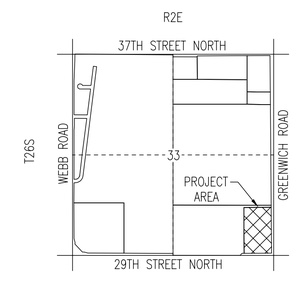

VICINITY MAP

Saved: 12-08-2005 8:38:50 AM by BLB
Plot Scale: 1:100\ 12-12-2005 8:57:18 AM by JJS
Q:\2003\03242\063\dwg\Drainage