Drainage Exhibit

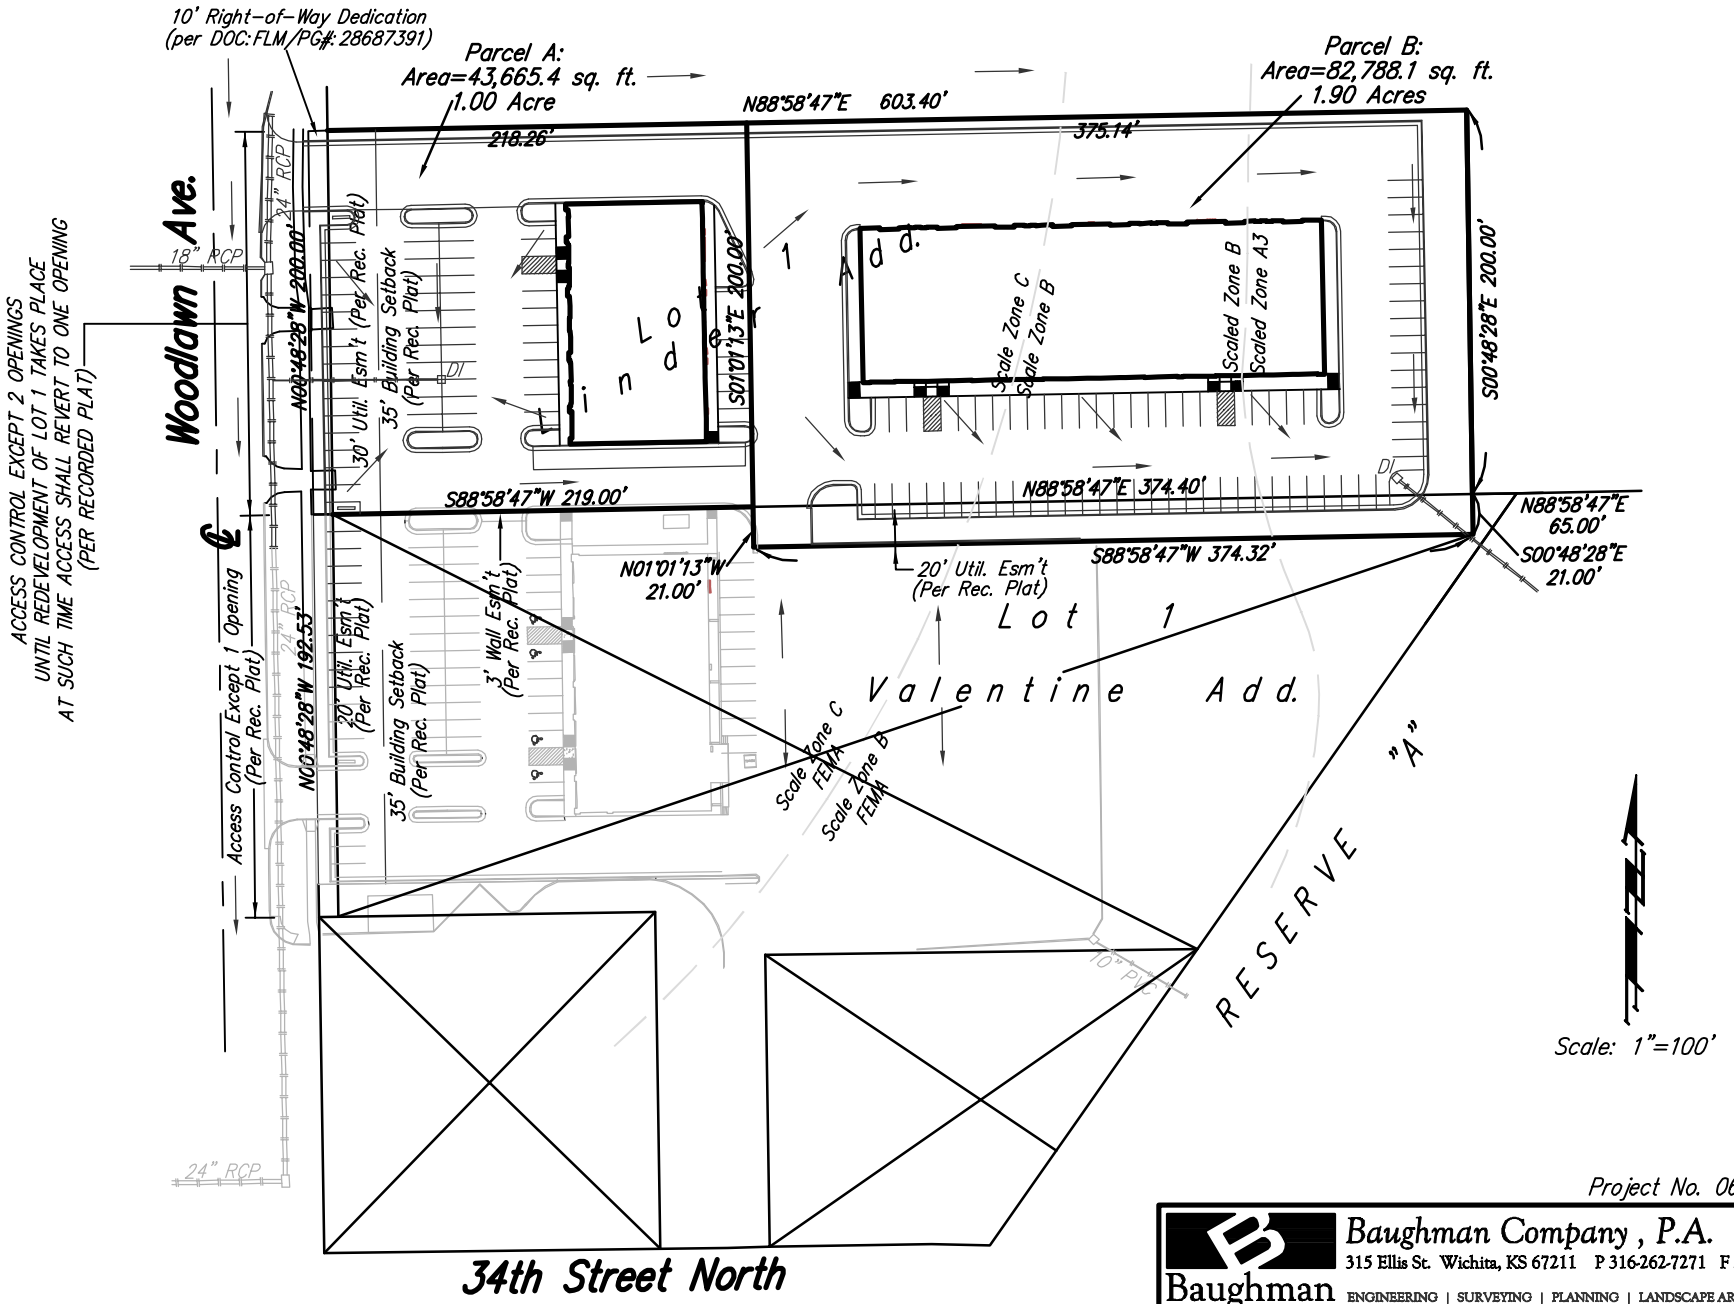

Project No. 06-07-P948

Baughman Company, P.A.
315 Ellis St. Wichita, KS 67211 P 316-262-7271 F 316-262-0149
Baughman ENGINEERING | SURVEYING | PLANNING | LANDSCAPE ARCHITECTURE

Stormwater Sewer Line

Drawing File: F:\SURVEY\LOT\LINDER ADDITION\dwg\linder.dwg