PROJECT NO.	YEAR	SHEET NO.	TOTAL SHEETS
618-36	2003	18	162

COORDINATE TABLE		
POINT NO.	NORTH COORDINATE	EAST COORDINATE
271	576982.0279	389540.3126
273	576975.0985	389112.4488

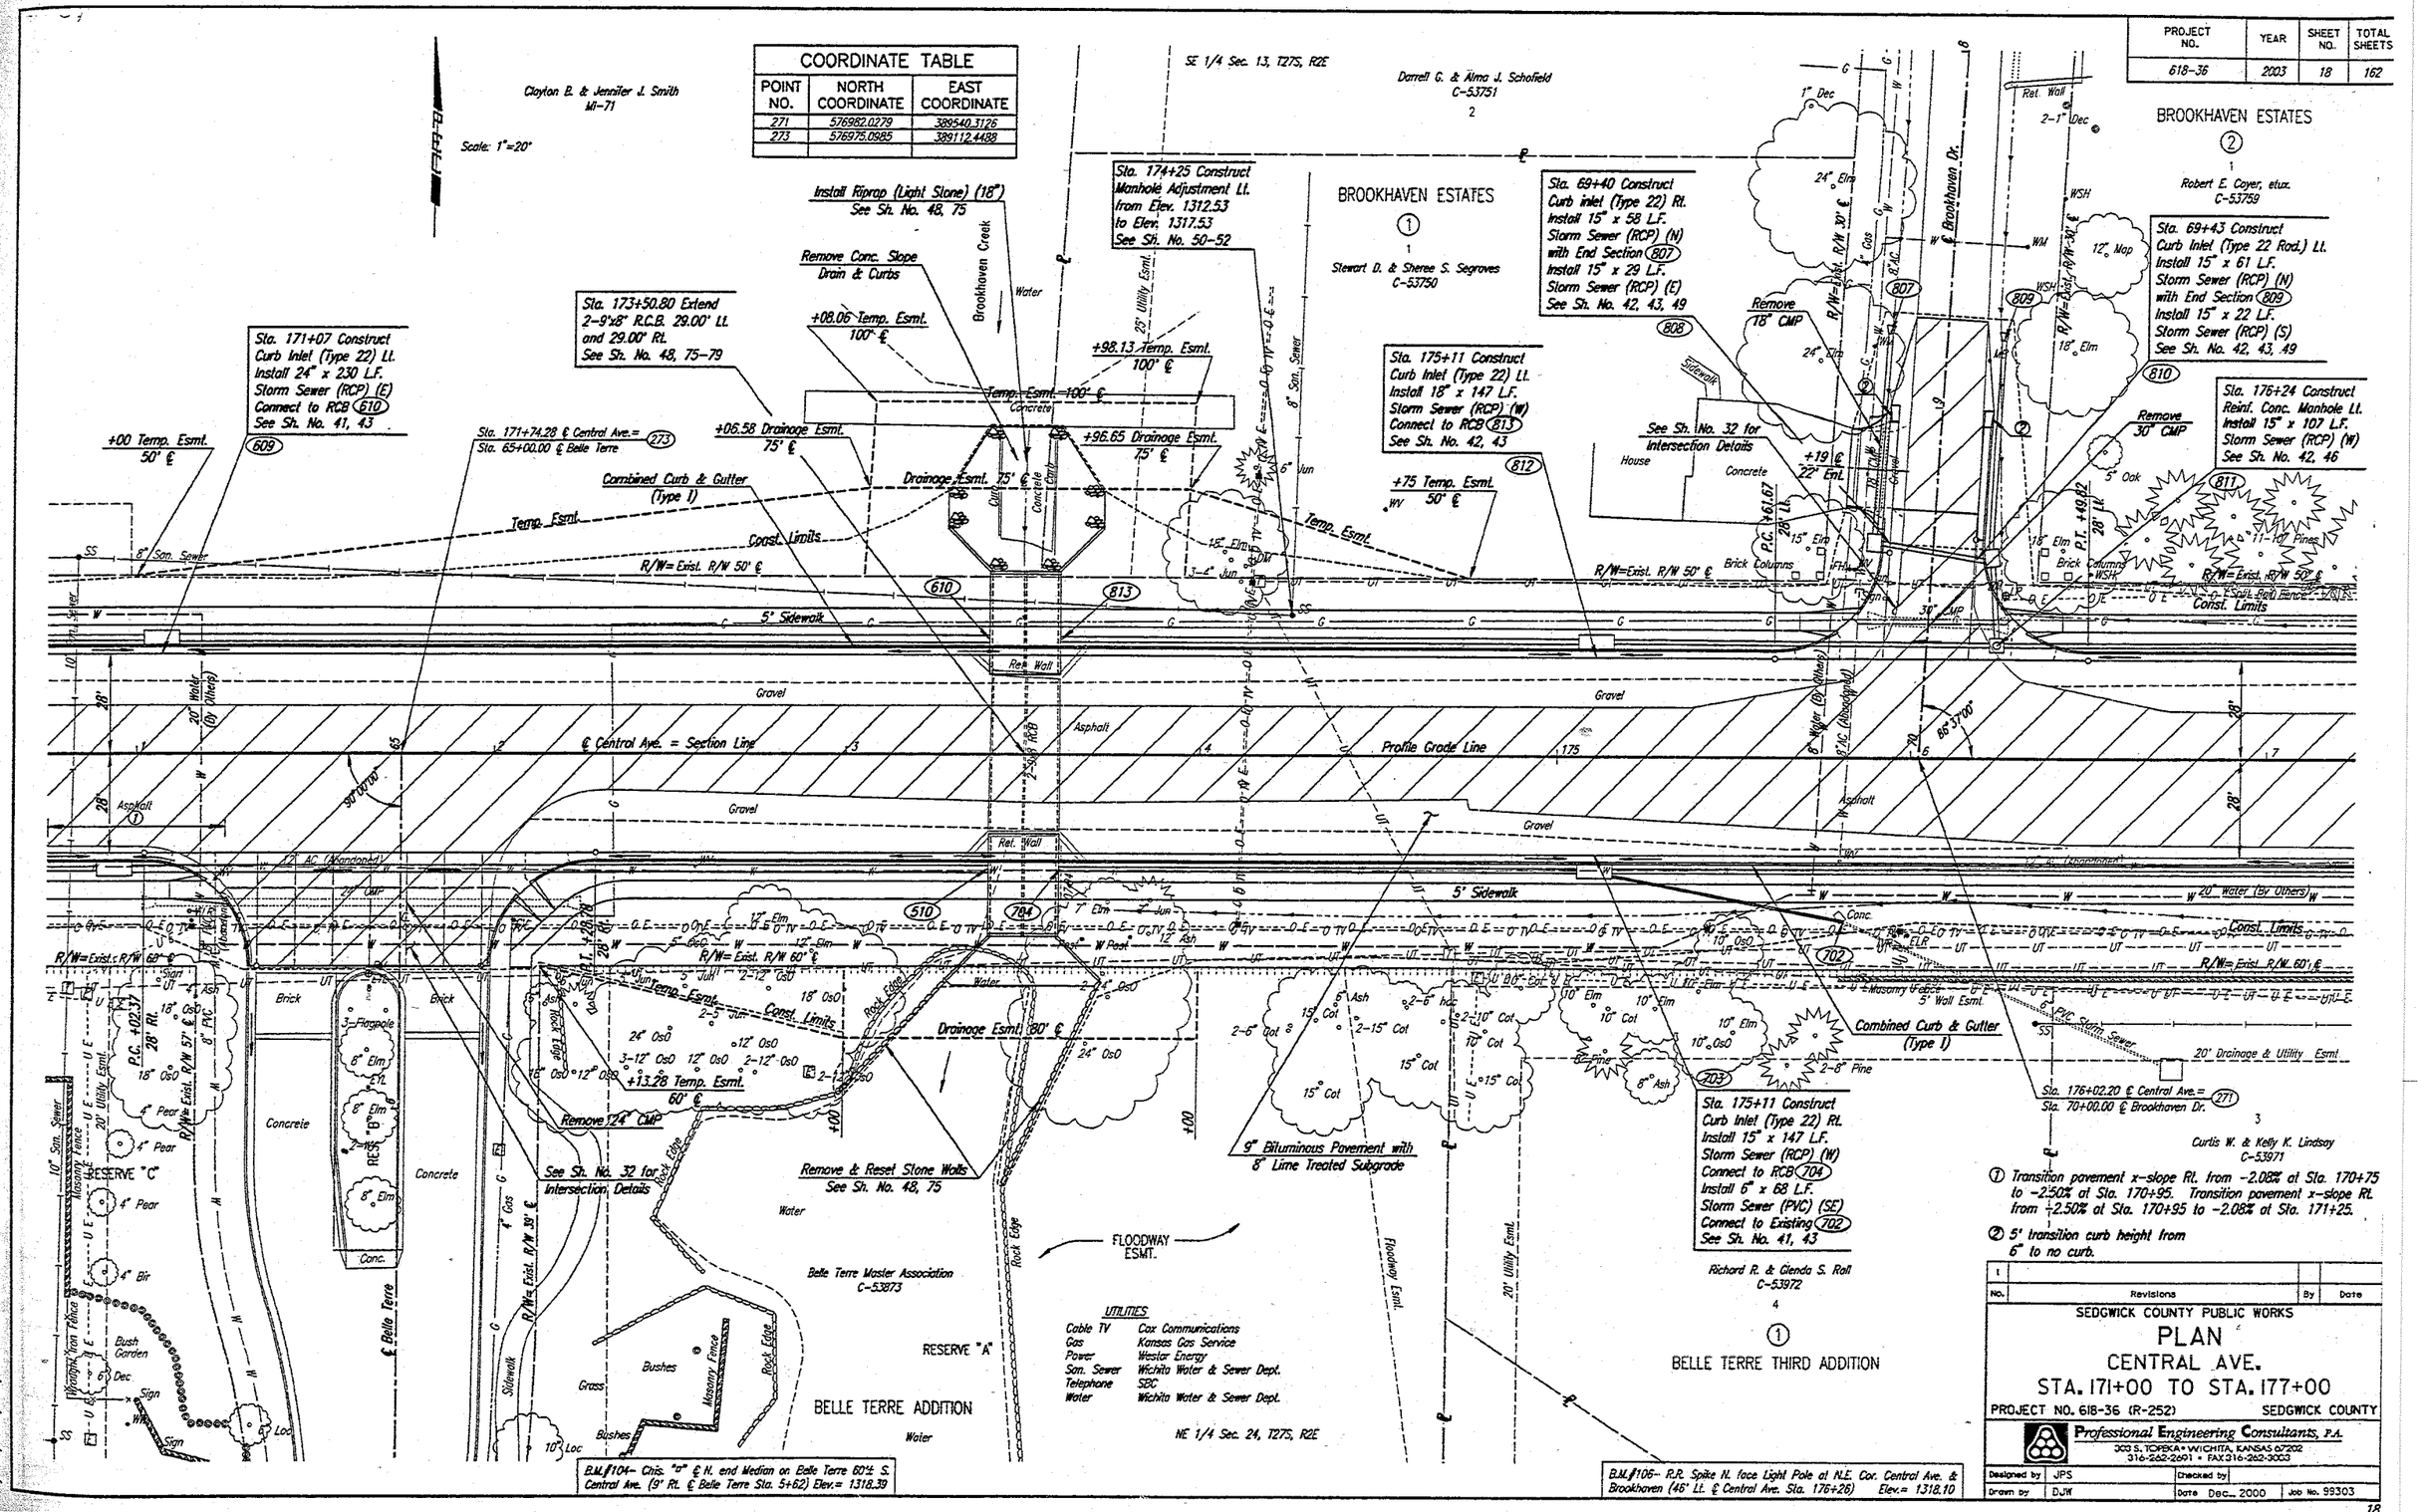

UTILITIES

Cable TV	Cox Communications
Gas	Kansas Gas Service
Power	Westar Energy
San. Sewer	Wichita Water & Sewer Dept.
Telephone	SBC
Water	Wichita Water & Sewer Dept.

① Transition pavement x-slope Rt. from -2.08% at Sta. 170+75 to -2.50% at Sta. 170+95. Transition pavement x-slope Rt. from -2.50% at Sta. 170+95 to -2.08% at Sta. 171+25.

② 5' transition curb height from 6" to no curb.

No.	Revisions	By	Date
1			

SEDGWICK COUNTY PUBLIC WORKS

PLAN
CENTRAL AVE.
STA. 171+00 TO STA. 177+00

PROJECT NO. 618-36 (R-252) SEDGWICK COUNTY

Professional Engineering Consultants, P.A.
300 S. TOPEKA • WICHITA, KANSAS 67202
316-262-2691 • FAX 316-262-3003

Designed by	JPS	Checked by	
Drawn by	DJW	Date Dec., 2000	Job No. 99303

DGN: UPS OPER: SIB SCALE: 1"=20'
V:\1999\99303\PLAN\BOR171.DGN 3-17-2003 15:28:52 LAST REV: 12-22-2003 BY: svb