WILLOWBEND NINTH ADDITION

AN ADDITION TO WICHITA, SEDGWICK COUNTY, KANSAS

DRAINAGE PLAN

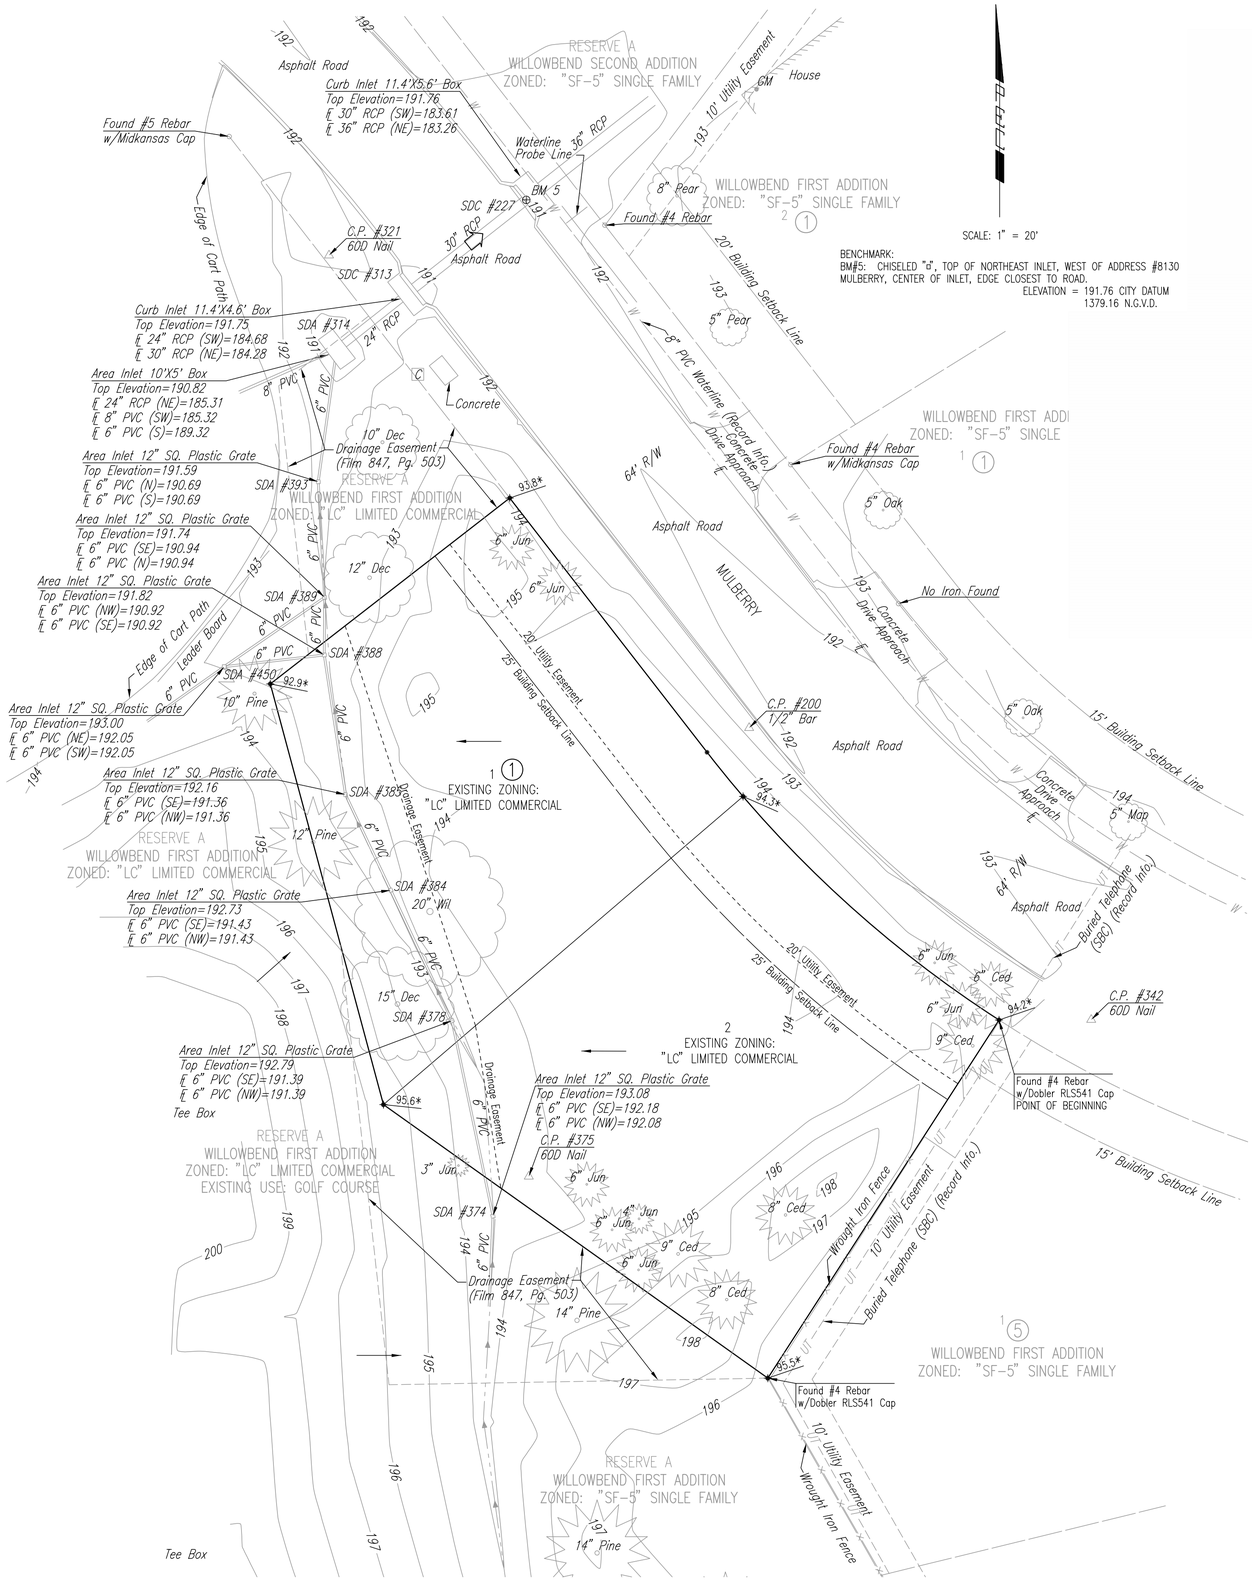

SCALE: 1" = 20'

BENCHMARK:
BM#5: CHISELED "d", TOP OF NORTHEAST INLET, WEST OF ADDRESS #8130 MULBERRY, CENTER OF INLET, EDGE CLOSEST TO ROAD.
ELEVATION = 191.76 CITY DATUM
1379.16 N.G.V.D.

LEGEND

- MAJOR STORM WATER OVERFLOW
- MINOR STORM WATER FLOW
- BASIN BOUNDARY
- 52.0* MATCH EXISTING ELEVATION

SEE SUPPORTING CALCULATIONS FOR HYDROLOGY

MINIMUM OPENINGS	ELEVATION (N.G.V.D.)	City Datum
BLOCK 1		
LOTS 1 & 2	1380.15	192.75

R2E

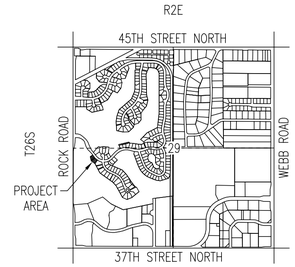

VICINITY MAP

Plot Scale 1:20 01-09-2006 2:51:45 PM by JJS
Q:\2005\05717\LDD\Dwg\Drainage