West Run Profile

Eastminster

FINAL SURVEY	BY	DATE
PLANIMETERED		
PLOTTED		
TEMPLATE		
AREA		
VOLUME		
SHEET CHECKED		
NOTE BOOK		
NO.		

ORIGINAL SURVEY	BY	DATE
PLANIMETERED		
PLOTTED		
TEMPLATE		
AREA		
VOLUME		
SHEET CHECKED		
NOTE BOOK		
NO.		

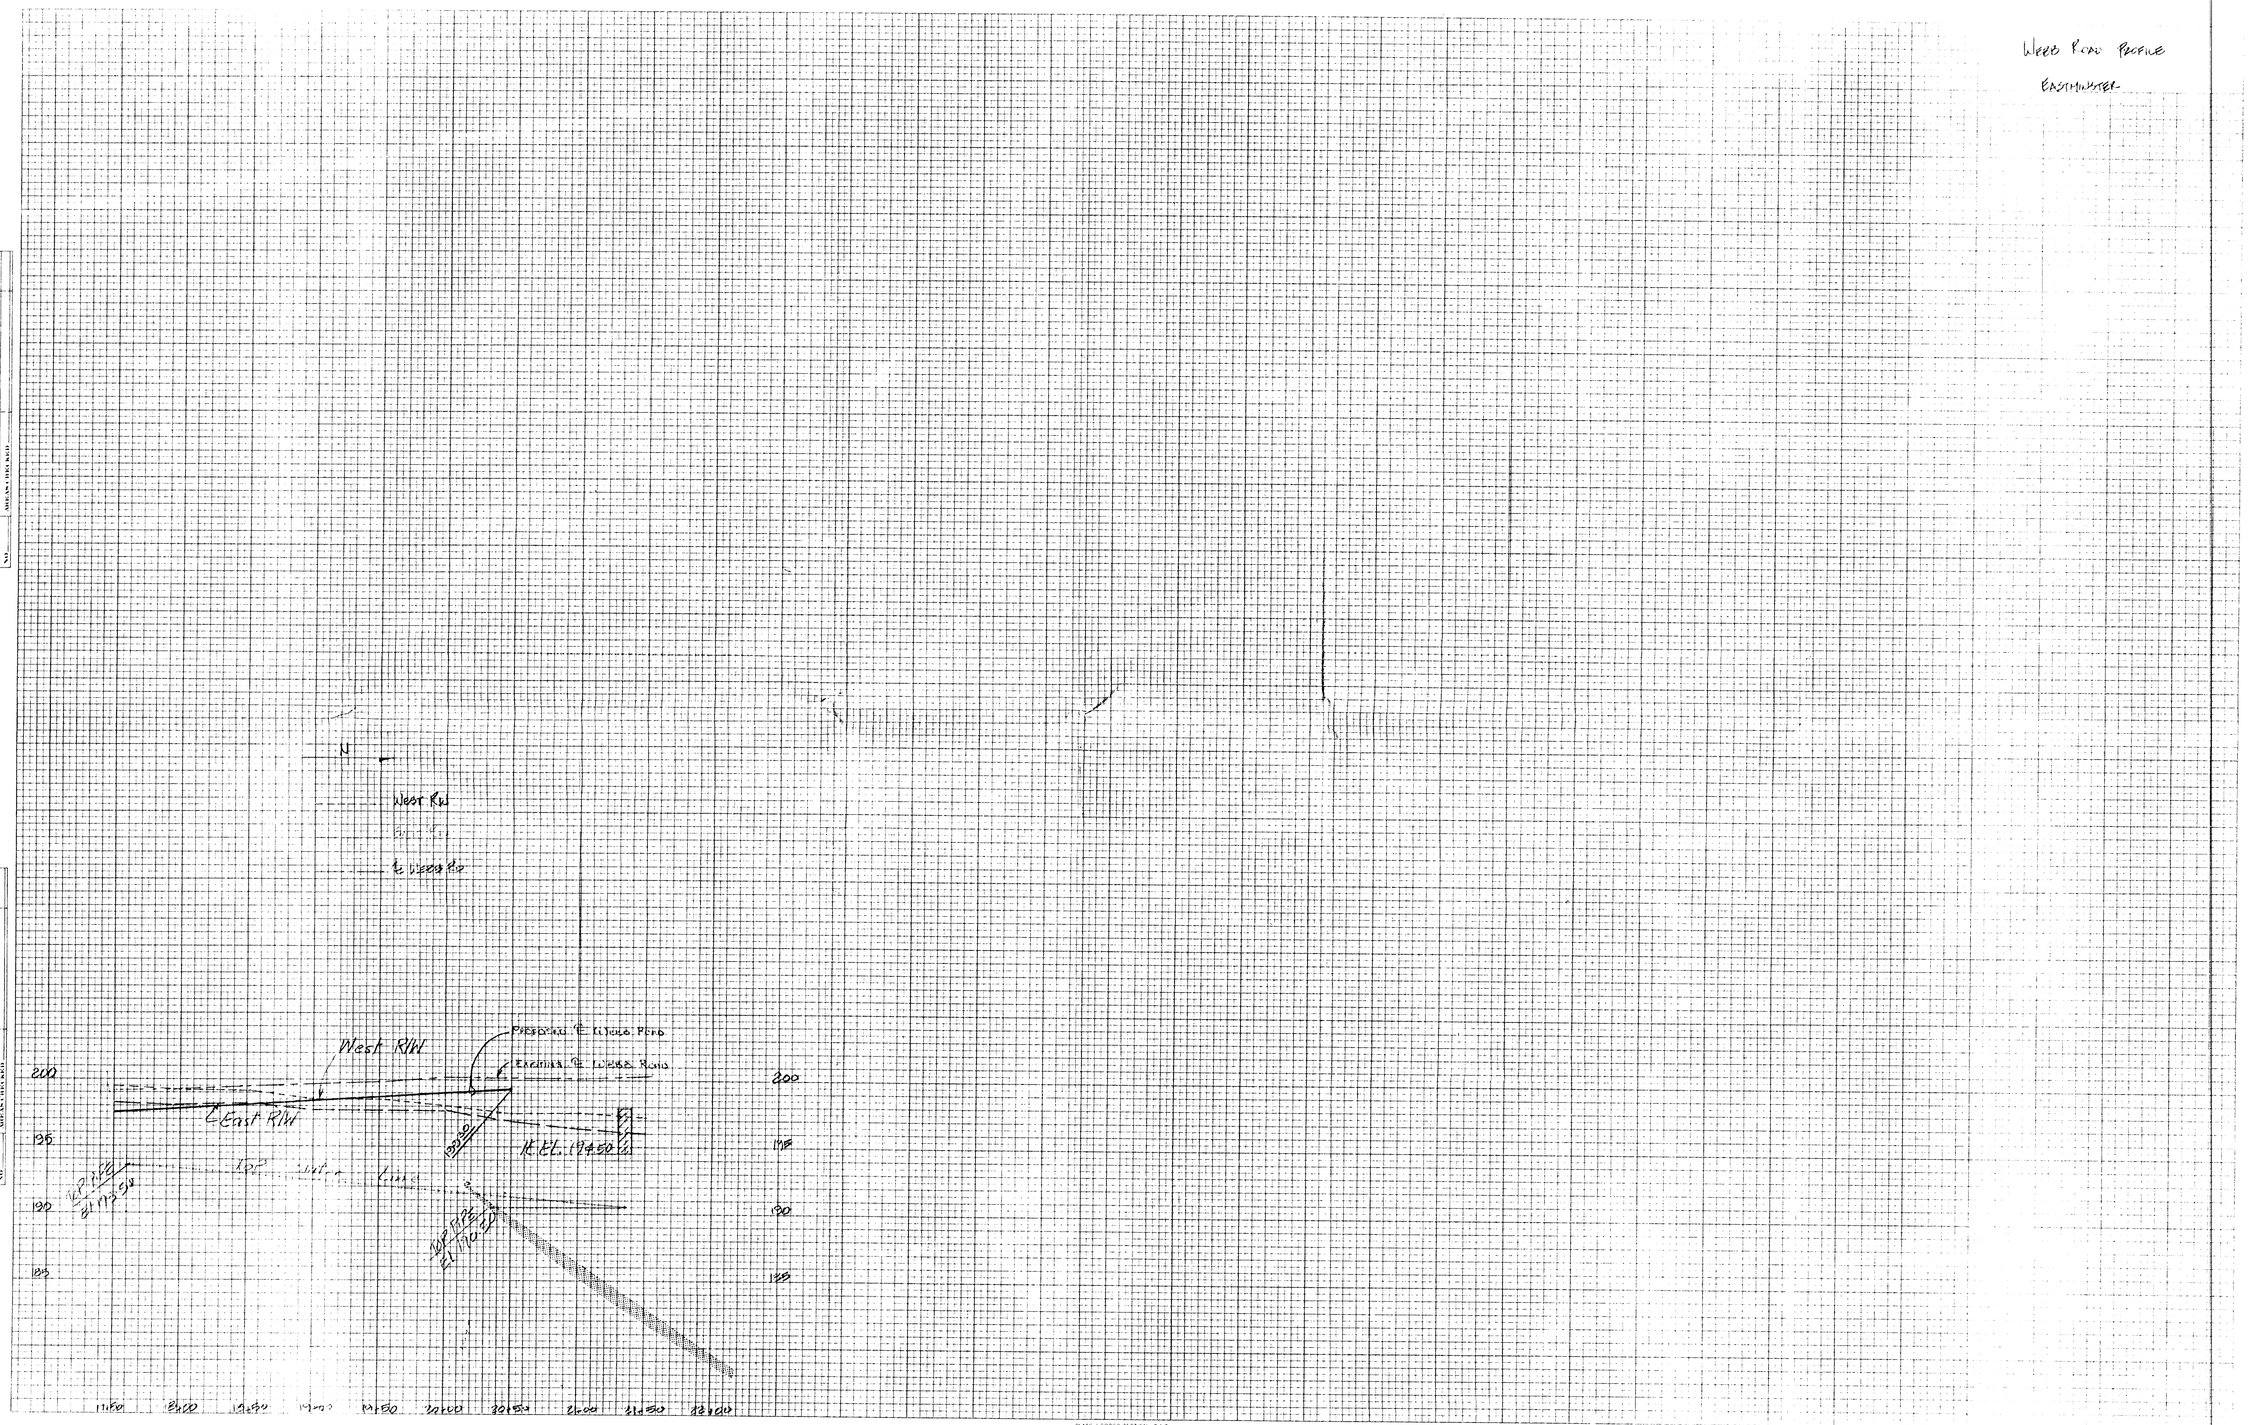

PLATE 1 CROSS SECTION F&S
NO. 1 SHT. 1