DWG NO.	SH	REV
KD-8048	2	0

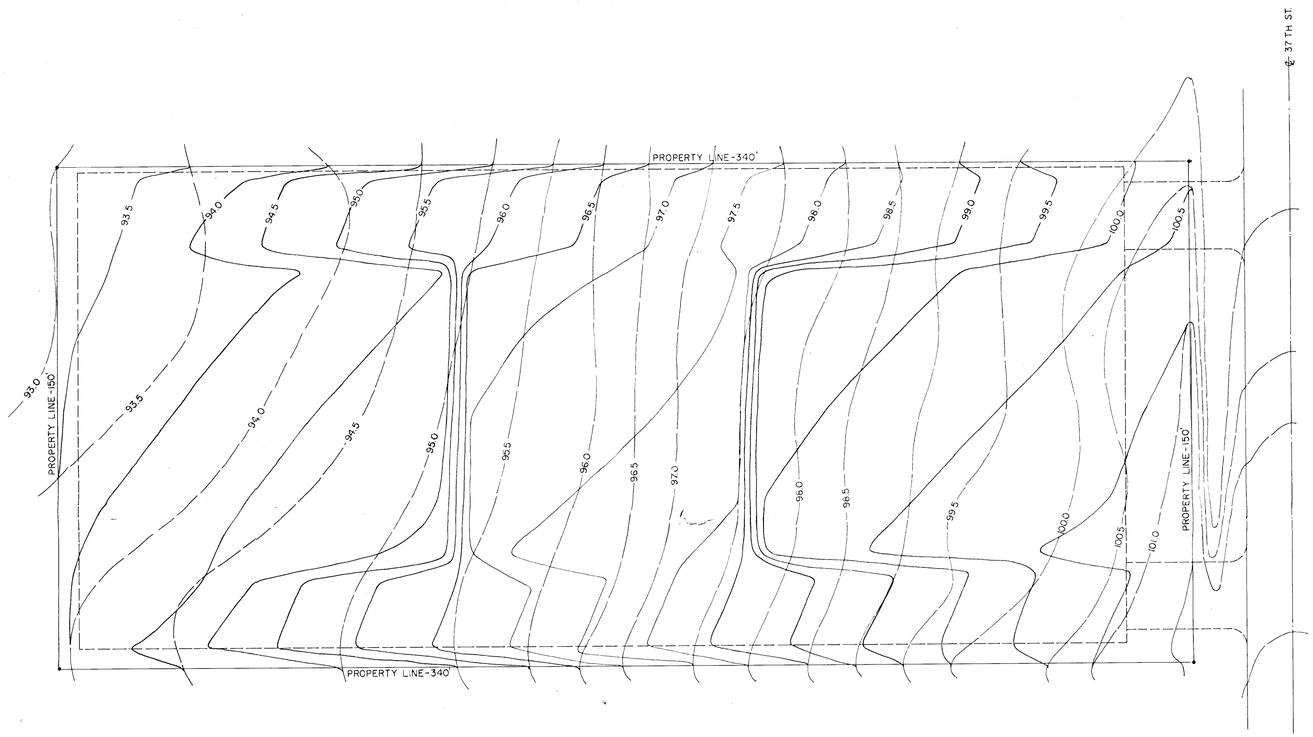

95.5 EXISTING ELEVATIONS

95.5 PROPOSED ELEVATIONS

N

KGE

KANSAS GAS AND ELECTRIC COMPANY
ENGINEERING DEPT WICHITA, KANSAS

COMOTARA SUBSTATION

CONTOUR MAP

DRAWN BY	DATE	CHECKED BY	SCALE	SH	OF
PF	3-27-80		1" = 20'-0	2	

APPROVED	DWG NO.	REV
	KD-8048	0

NO.	DATE	REVISION	BY	CK	APP	NO.	DATE	REVISION	BY	CK	APP	NO.	DATE	REVISION	BY	CK	APP