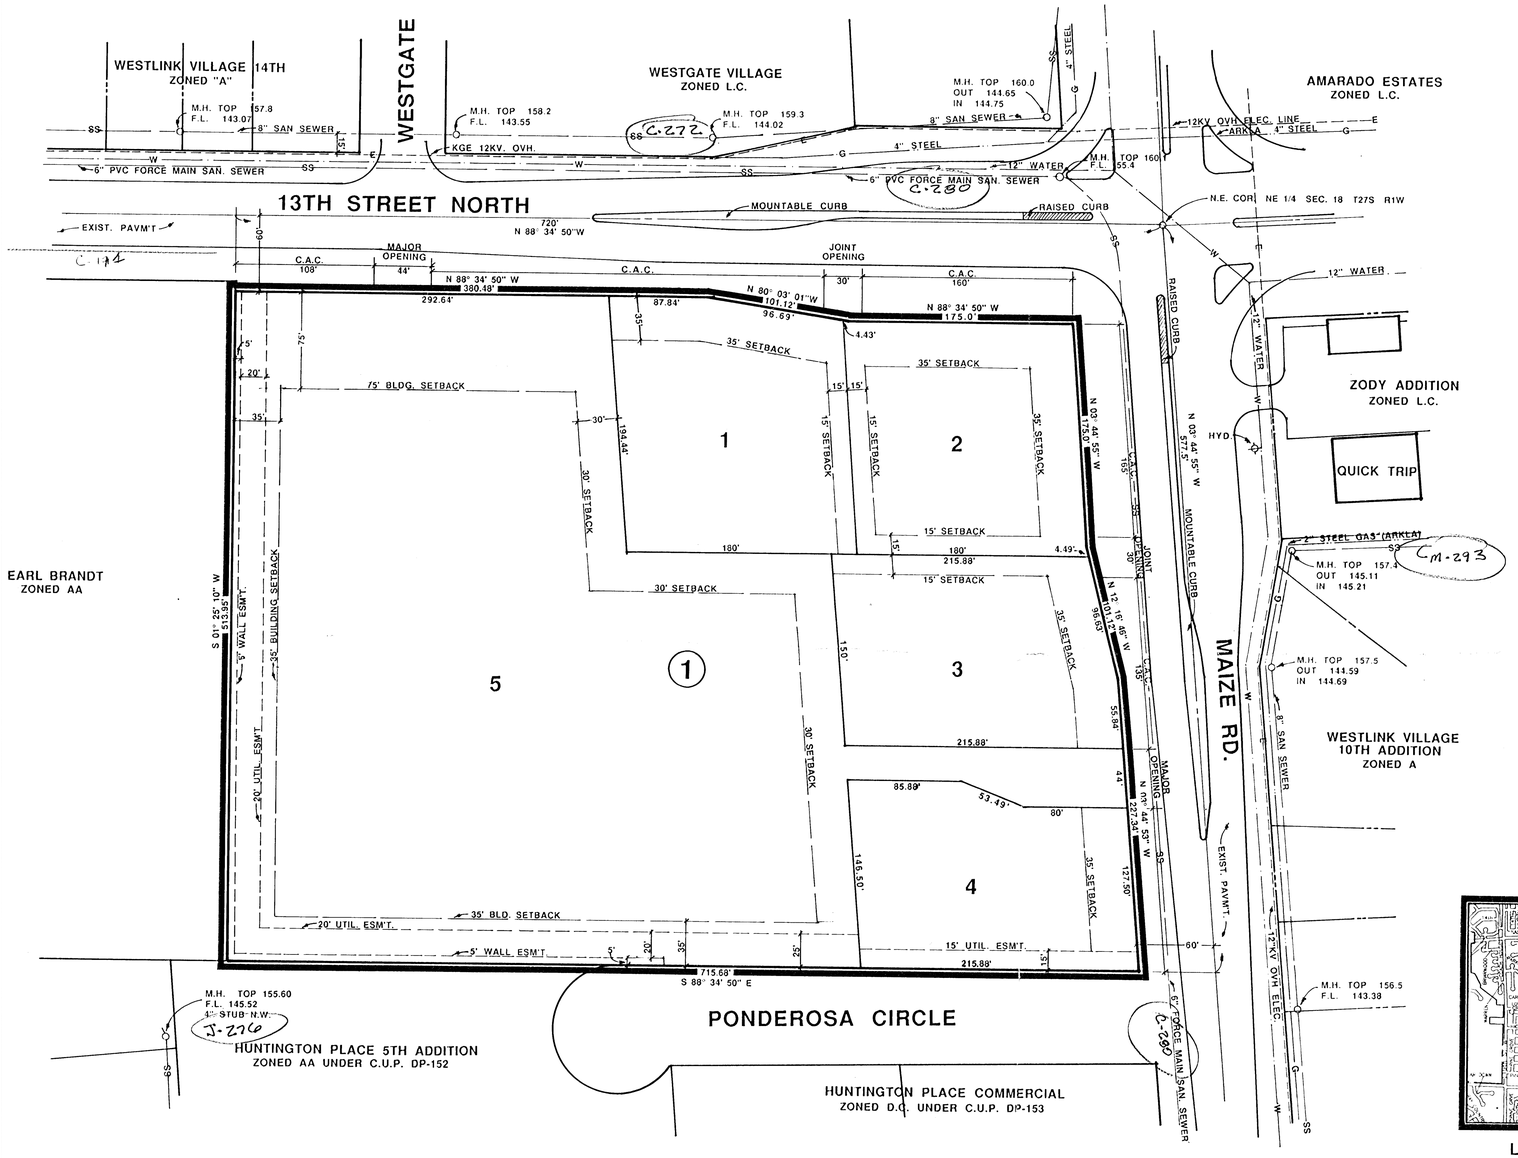

NOTES:

1. SEE BRANDT PROPERTY C.U.P. DP-214 FOR ADDITIONAL PROVISIONS.
2. A DRAINAGE CONCEPT PLAN SHALL BE PREPARED AND SUBMITTED TO THE CITY ENGINEER BY POE AND ASSOC.

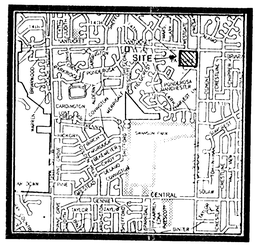

LOCATION MAP
NO SCALE

N
W E
S

SCALE: 1" = 50'

PRELIMINARY PLAT

BRANDT COMMERCIAL ADDITION

OWNER: EARL BRANDT, 107 N. MARKET, SUITE 914, WITCHITA, KS 67202 Ph# (316) 267-4335

YUNG DESIGN GROUP
BRANSON OFFICE • 1821 W. HIGHWAY 76, SUITE 7 • BRANSON, MO 65616
PH: 417-336-5642 • FAX: 417-336-5643
WICHITA OFFICE • 4912 E. 39TH STREET NORTH • WICHITA, KS 67220
PH: 316-683-5567 • FAX: 316-683-9296

DATE 8-8-1994

REV.

SHEET TITLE

PROJECT

PROJECT NO.

SHEET OF