DRAINAGE PLAN

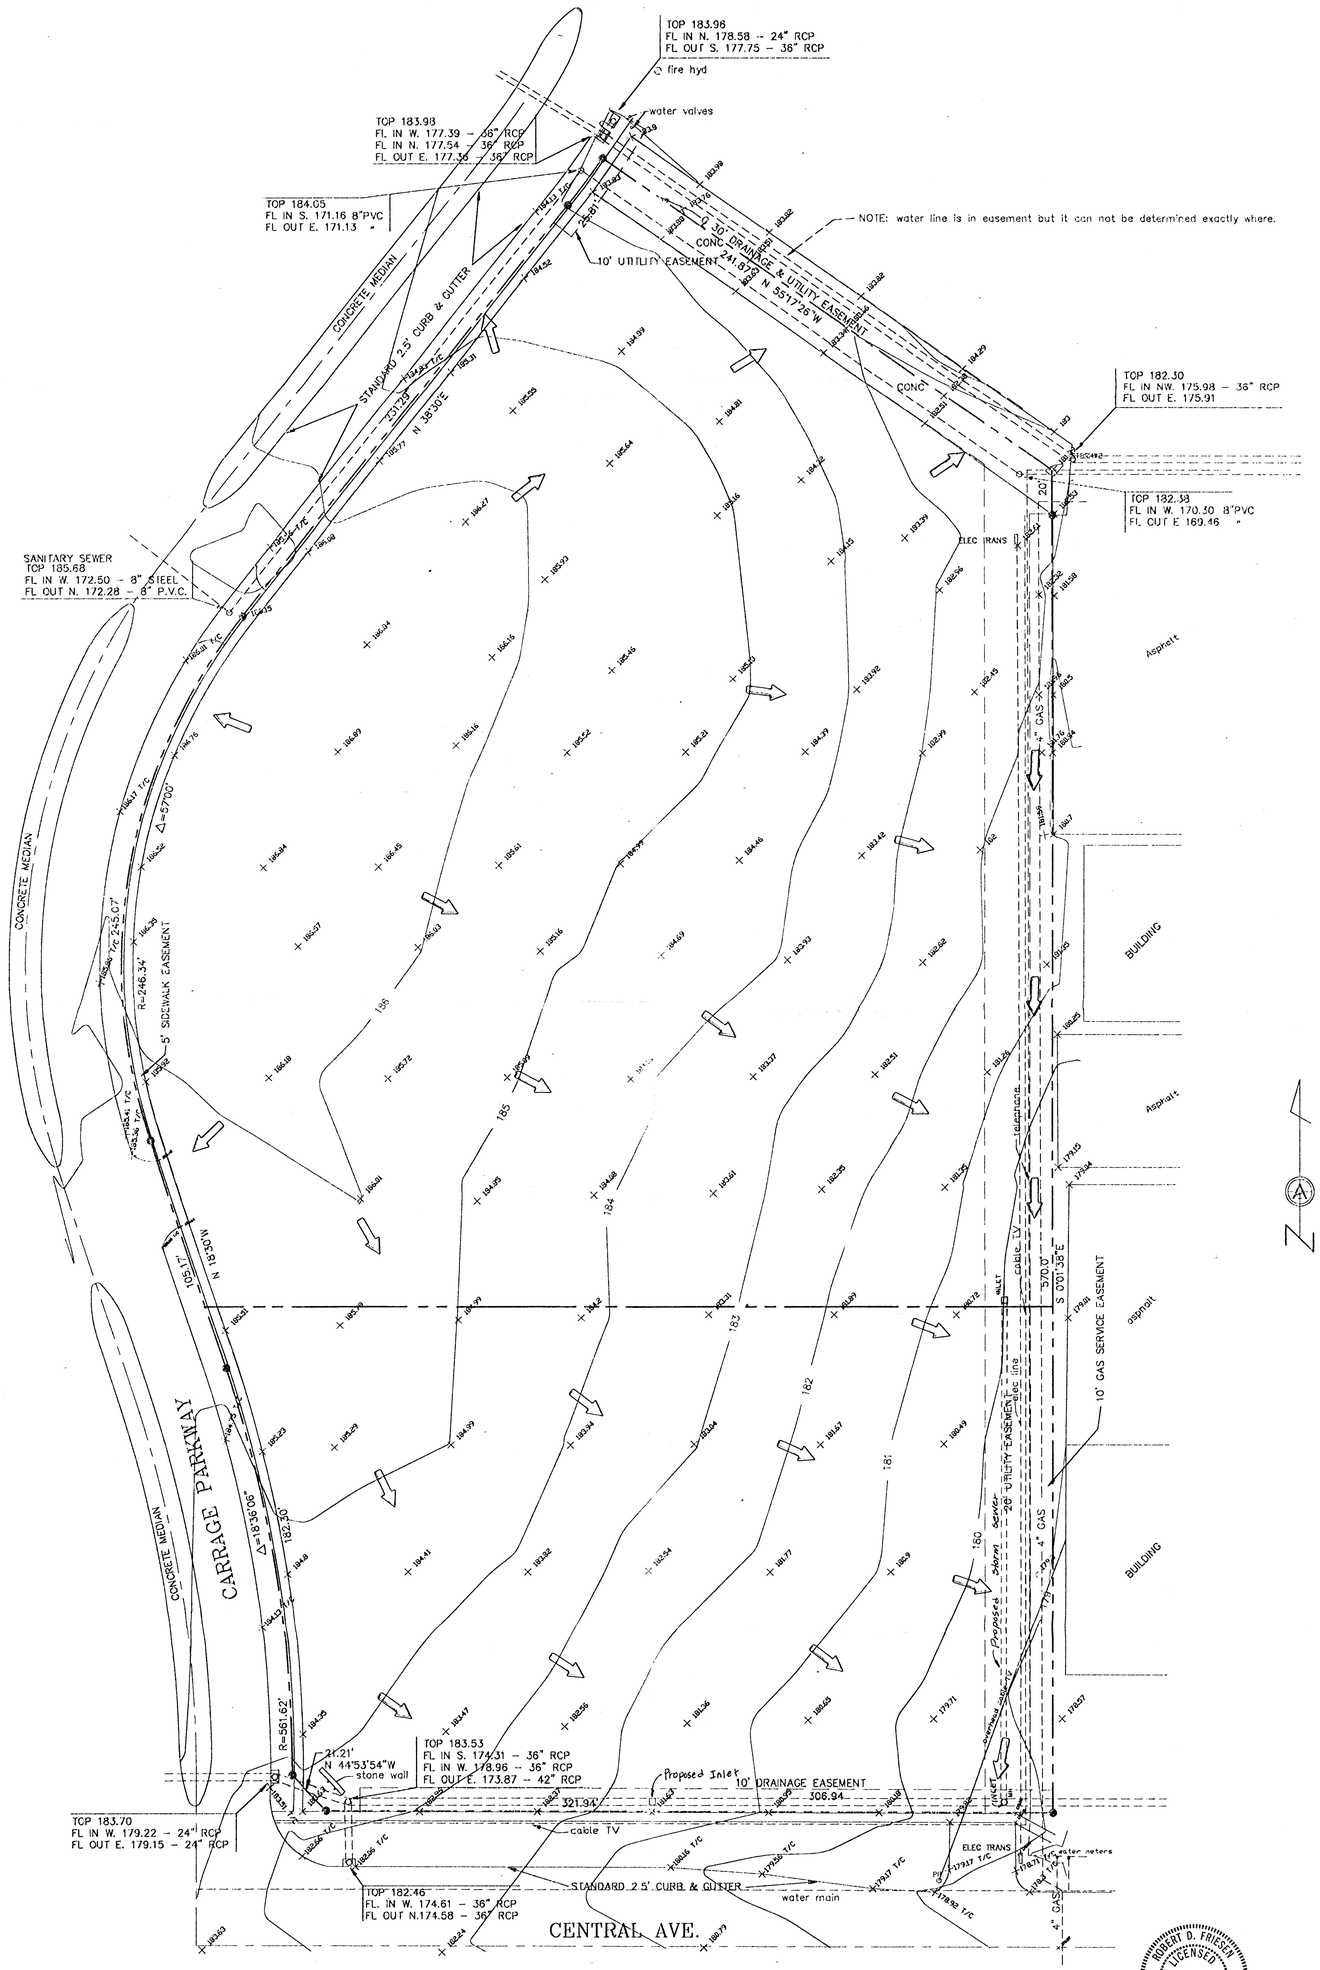

ROBERT D. FRIESEN
LICENSED
6719
KANSAS
PROFESSIONAL ENGINEER