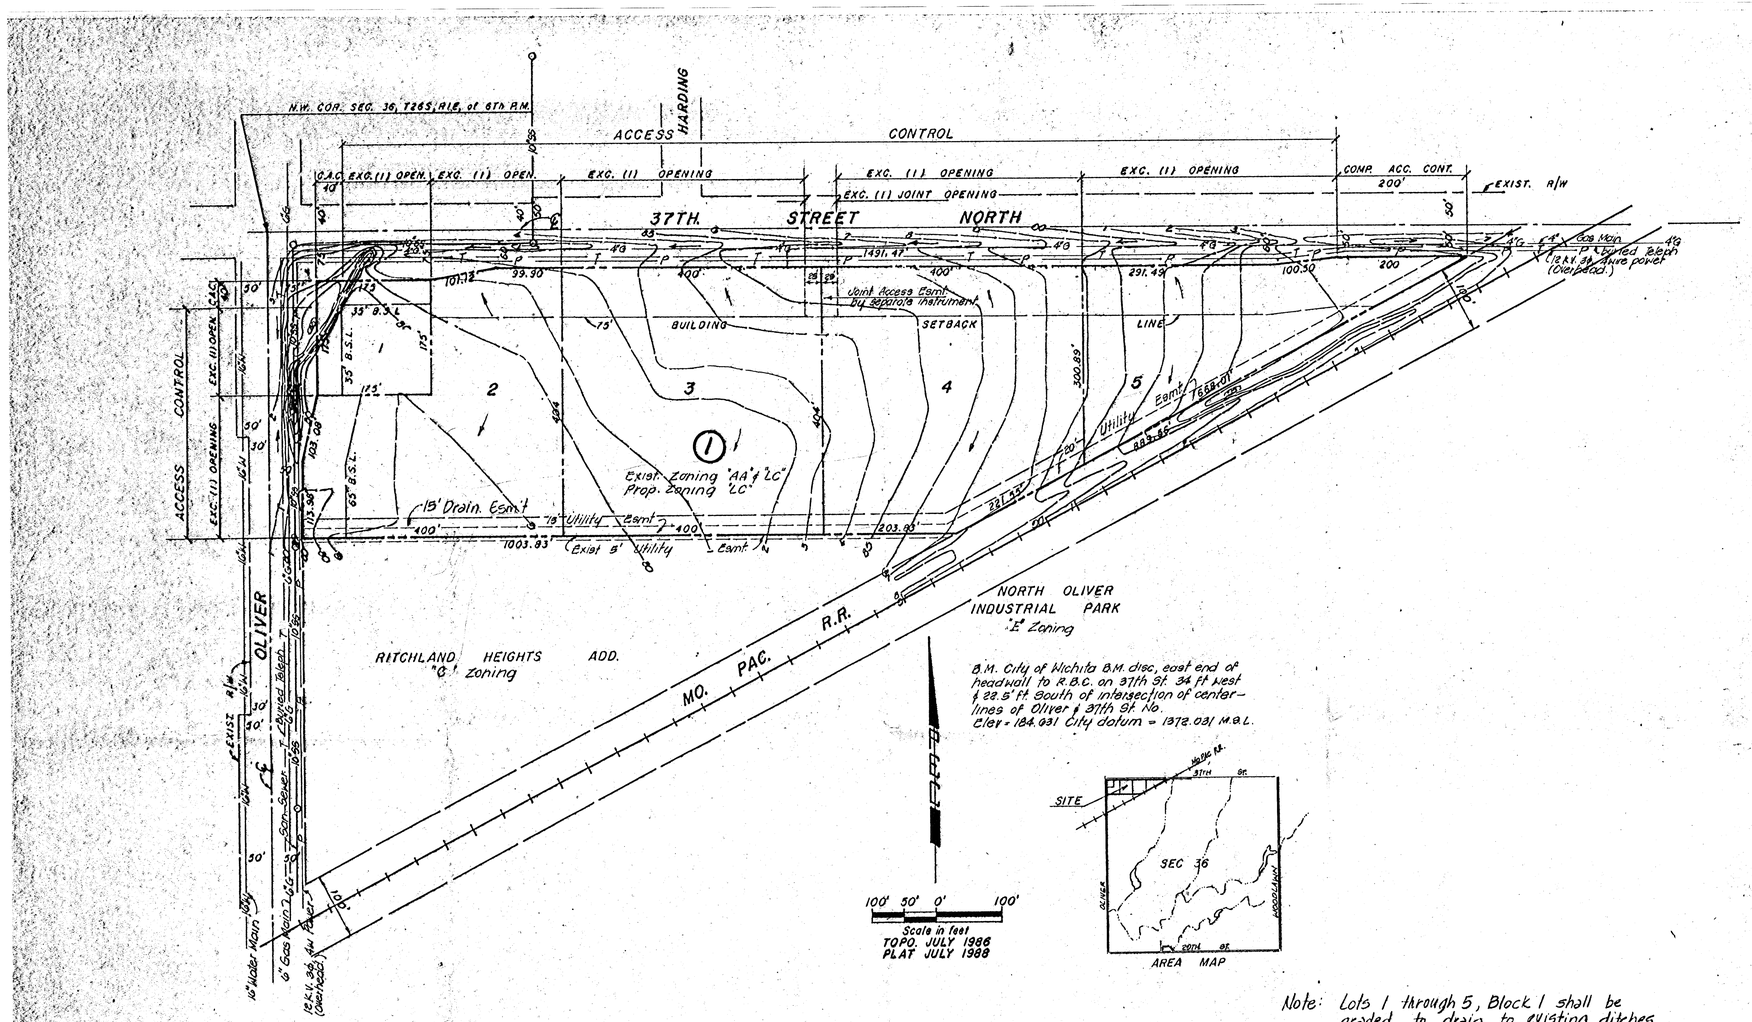

Note: Lots 1 through 5, Block 1 shall be graded to drain to existing ditches, swales, RCB's, etc. via drives, flumes, private storm water sewers, and/or other approved drainage facilities.

Drainage Concept 9-9-88

EXPRESSWAY CENTER

Owner:
McArthur Beach Properties
c/o Jack Ritchie
8100 E. 22nd St. No. Bldg. 500
Wichita, Ks. 67226

Engr.
P.E.C. p.a.
1440 English
Wichita, Ks. 67211