
PROJECT NO.	SHEET NO.	TOTAL SHEETS
	1	4

Scale: 1" = 50'

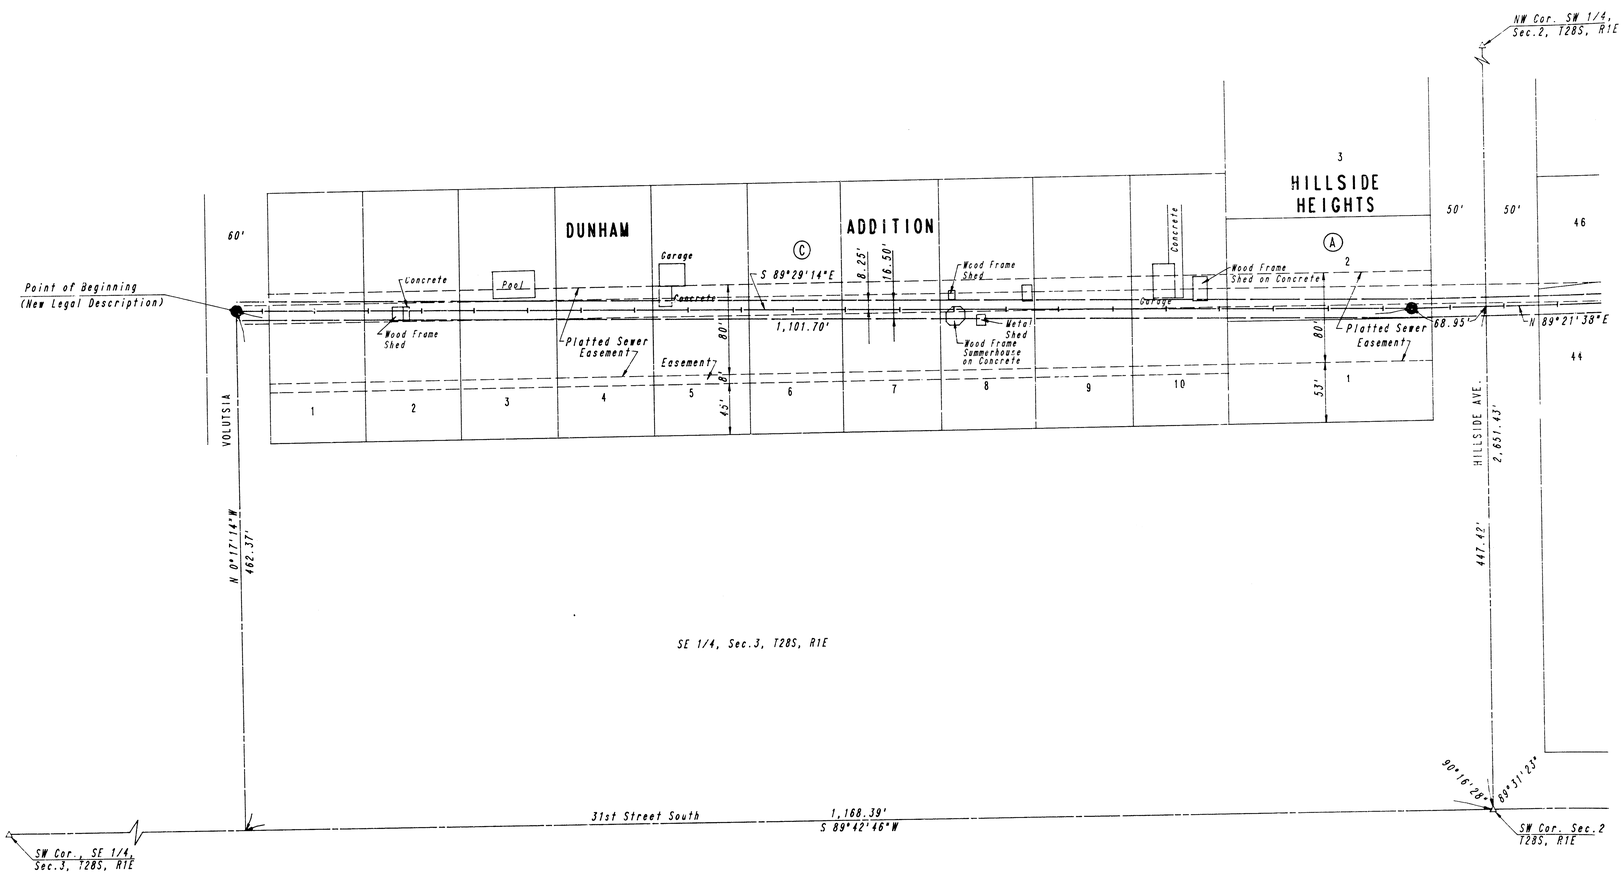

LEGEND

- Civil Action No.W-246
- New Legal Description
- Existing Sanitary Sewer Manhole

Note: Lot lines and platted easements are shown per record information. Platted subdivision or individual lot corners were not field located.

NOTE: Civil Action No.W-246 includes Misc. Book 150, Page 607; Misc. Book 152, Page 3; and Misc. Book 152, Page 1.


BOEING PLANT 1
SANITARY SEWER EASEMENT

SHEET 1 OF 4

PROFESSIONAL ENGINEERING CONSULTANTS, P.A.
ENGINEERS
WICHITA, KANSAS

Designed by	JRB	Checked by	
Drawn by	JGP	Date	5-9-90
		Job No	90001.12

PROJECT NO. | SHEET NO. 2 | OF SHEETS 4

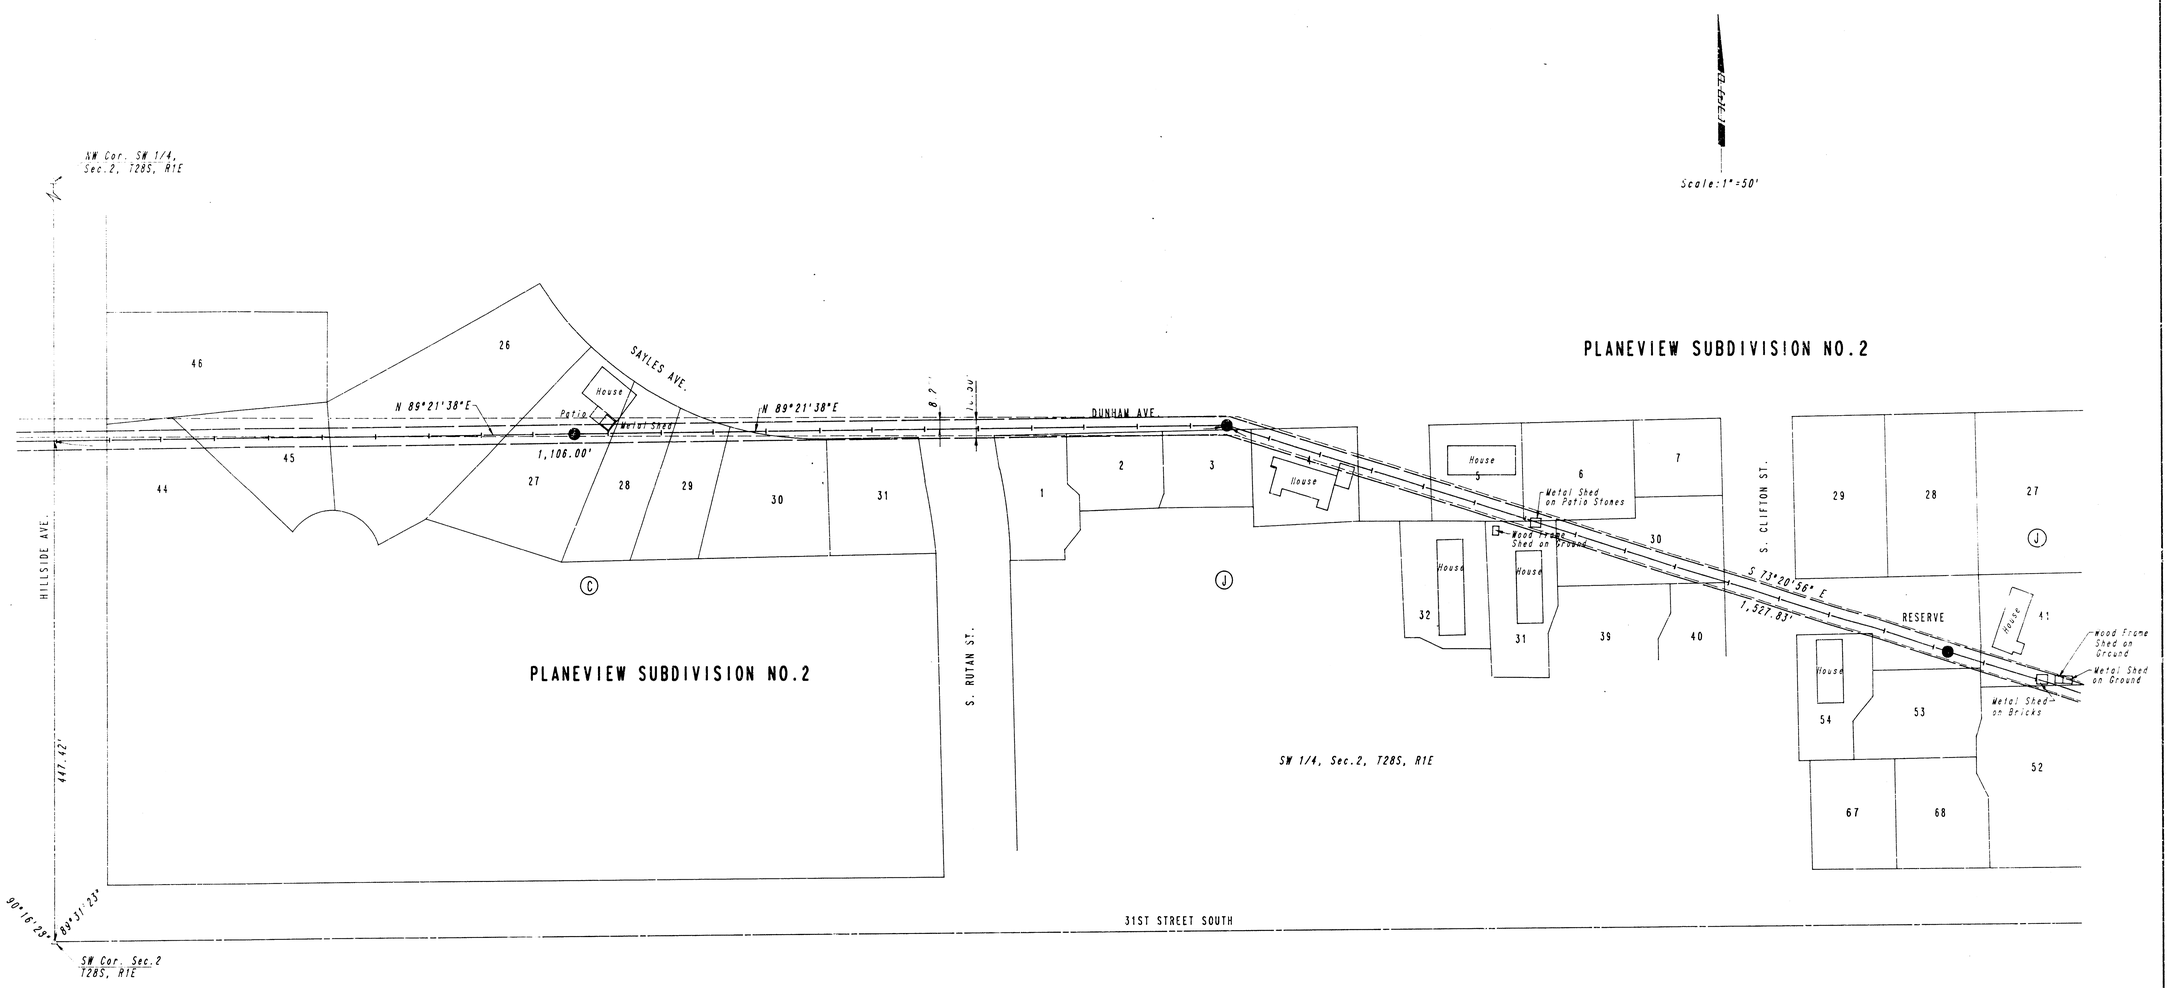

NOTE: A 16' utility easement centered on any public utility existing as of the date of platting is provided for in Planeview Subdivision No.2. (Filed 29 Aug., 1955)

LEGEND

Civil Action No. W-246

New Legal Description

Existing Sanitary Sewer Manhole

Note: Lot lines and platted easements are shown per record information. Platted subdivision or individual lot corners were not field located.

NOTE: Civil Action No. W-246 includes Misc. Book 150, Page 607; Misc. Book 152, Page 3; and Misc. Book 152, Page 1.

BOEING PLANT 1
SANITARY SEWER EASEMENT

SHEET 2 OF 4

PROFESSIONAL ENGINEERING CONSULTANTS, P.A.
ENGINEERS
WICHITA, KANSAS

Designed by	JRS	Checked by	RP
Drawn by	JCP	Date	5-9-90

Job no. 90001-12

PROJECT NO. | SHEET NO. | TOTAL SHEETS
3 | 4

Scale: 1" = 50'

PLANEVIEW SUBDIVISION NO.2

SW 1/4, Sec.2, T28S, R1E

23 | 27 | 26 | 41 | RESERVE | 53 | 52 | 68 | 51 | 69 | 70 | 71 | 72 | 49 | 48

S. YALE ST.

S. DAV

Wood Frame Shed on Ground

Metal Shed on Ground

Metal Shed on Ground

House

House

House

House

House

Metal Shed on Ground

S 73°20'56" E
1,527.83'

SE Cor. SW 1/4, Sec.2, T28S, R1E

31ST STREET SOUTH

80.90'

25.01'

84.85'

90°55'48"

90°17'45"

8.23'

16.50'

31ST STREET DRIVE

Platted 12' Utility Easement

S 56°19'36" E

Manufacturing Building

Manufacturing Building

1

2

3

4

Platted 12' Utility Easement

(2)

1,212.95'

KANSAS TURNPIKE AUTHORITY

C.C. NO. A-56178

TURNPIKE DRIVE

BLUFF AVE.

W. 'AJO' LANE

POSTON ADDITION

1

MACARTY 2ND ADDITION

I/E 40' Esmt., Book 373, Page 444

S 56°19'36" E

I/E 60' Esmt. Book 373, Page 445

NW 1/4, Sec.11, T28S, R1E

1

(A)

COLONIAL PARK ADDITION

NE 1/4, Sec.11, T28S, R1E

SE Cor. NW 1/4, Sec.11, T28S, R1E

LEGEND

Civil Action No.W-246

New Legal Description

Existing Sanitary Sewer Manhole

Note: Lot lines and platted easements are shown per record information. Platted subdivision or individual lot corners were not field located.

NOTE: Civil Action No.W-246 includes Misc. Book 150, Page 607; Misc. Bk. 152, Page 3; and Misc. Book 152, Page 1.

BOEING PLANT 1 SANITARY SEWER EASEMENT

SHEET 3 OF 4

PROFESSIONAL ENGINEERING CONSULTANTS, P.A.
ENGINEERS
WICHITA, KANSAS

Designed by JRB | Checked by MGF | Date 5-9-90
Drawn by JGP | Job No 90001-12

PROJECT NO.	SHEET NO.	TOTAL SHEETS
	4	4

KANSAS TURNPIKE AUTHORITY

C. C. NO. A-58278

TURNPIKE DRIVE

S 56°19'36"E

1,212.95'

241.06'

7 @ 60'=420' Book 373, Page 445

Point of Ending

1

2

TURNPIKE INDUSTRIAL
3RD ADDITION

NE 1/4, Sec.11, T28S, R1E

BRADLEY ADDITION

(A)

1

OLIVER ST.

BOEING AIRPLANE COMPANY

Scale: 1"=60'

LEGEND

Civil Action No.W-246

New Legal Description

Existing Sanitary Sewer Manhole

Note: Lot lines and platted easements are shown per record information. Platted subdivision or individual lot corners were not field located.

NOTE: Civil Action No.W-246 includes Misc. Book 150, Page 607; Misc. Book 152, Page 3; and Misc. Book 152, Page 1.

BOEING PLANT 1
SANITARY SEWER EASEMENT

SHEET 4 OF 4

PROFESSIONAL ENGINEERING CONSULTANTS, P.A.
ENGINEERS
WICHITA, KANSAS

Designed by	JRB	Checked by	
Drawn by	JCP	Date	5-9-90

Job No. 90001.12