PUB. ROAD DIV. NO.	STATE	PROJECT NO.	FISCAL YEAR	SHEET NO.	TOTAL SHEETS
5	KANSAS		19		

NOTE: Excavate existing san. sewer at sta. 0+00 and sta. 4+09.16 prior to beginning work, so that field engineer may adjust grade if necessary.

NOTE: Existing 8" sanitary sewer to be abandoned shall be filled full with sand from the existing manhole to the proposed manhole at sta. 4+09.16 by the contractor. The contractor shall plug both ends of the abandoned sewer with 12" of concrete.

GENERAL NOTES

1. All Manholes to be City of Wichita Standard Type A, and 4 ft. diameter.
2. Sewer lines to be inspected by the Dept. of Public Works, Inspection.
3. All Manholes and Sewers will be constructed in accordance with City of Wichita Specifications for these items.
4. Sand backfill and flush all sewer excavations.

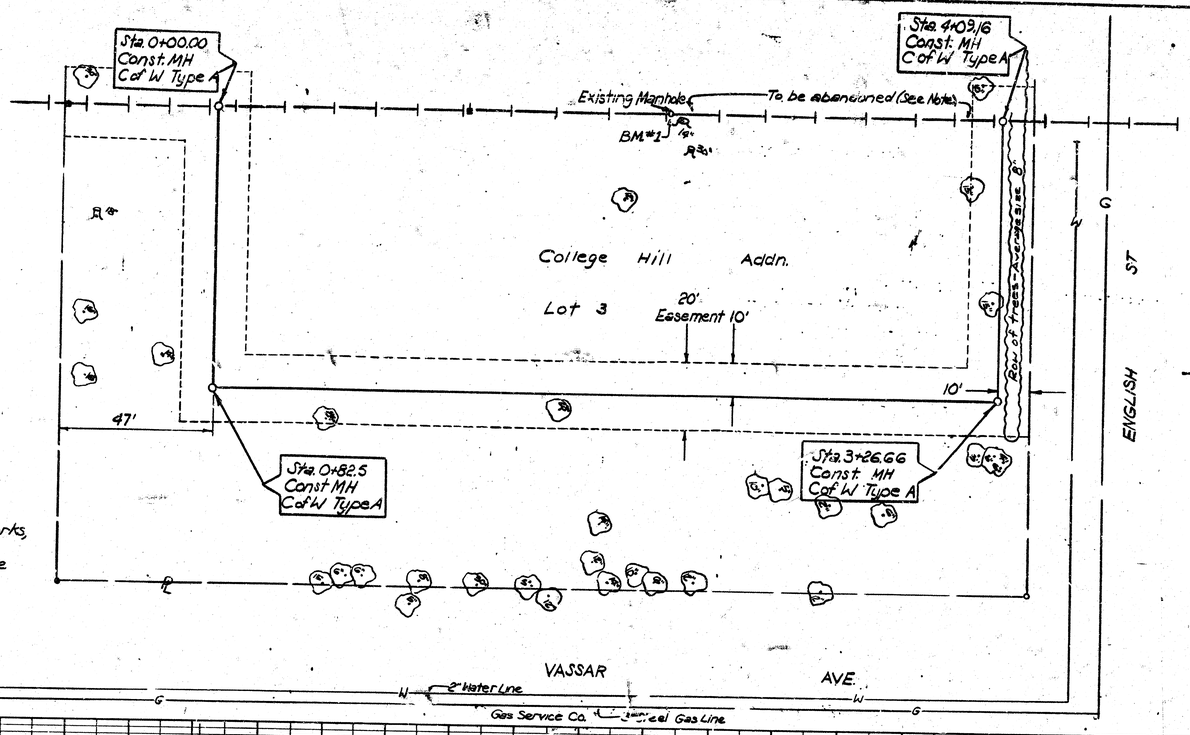

APPROX. QUANTITIES	UNITS	DESCRIPTION
409.16	LF	Vitrified Clay Pipe
409.16	LF	Trenching and Backfill (10'-15')
4	Ea.	City of Wichita Type A Manholes
2.6	Tons	Sand Fill (Pipe fill)
570	Tons	Backfill Sand

Scale:
Plan 1" = 20'
Profile
Horiz. 1" = 20'
Vert. 1" = 5'

APPROVED AS NOTED
By CITY ENGINEER OF WICHITA
Sanitary Sewers 4-19-76 DPE
Storm Sewers
Driveway Approaches

NOTE TO CONTRACTOR
This project will be constructed under the supervision of the CITY ENGINEER, and conforming to the SPECIFICATIONS of the CITY OF WICHITA. The CONTRACTOR will reimburse the City of Wichita for all cost of engineering services and inspection.

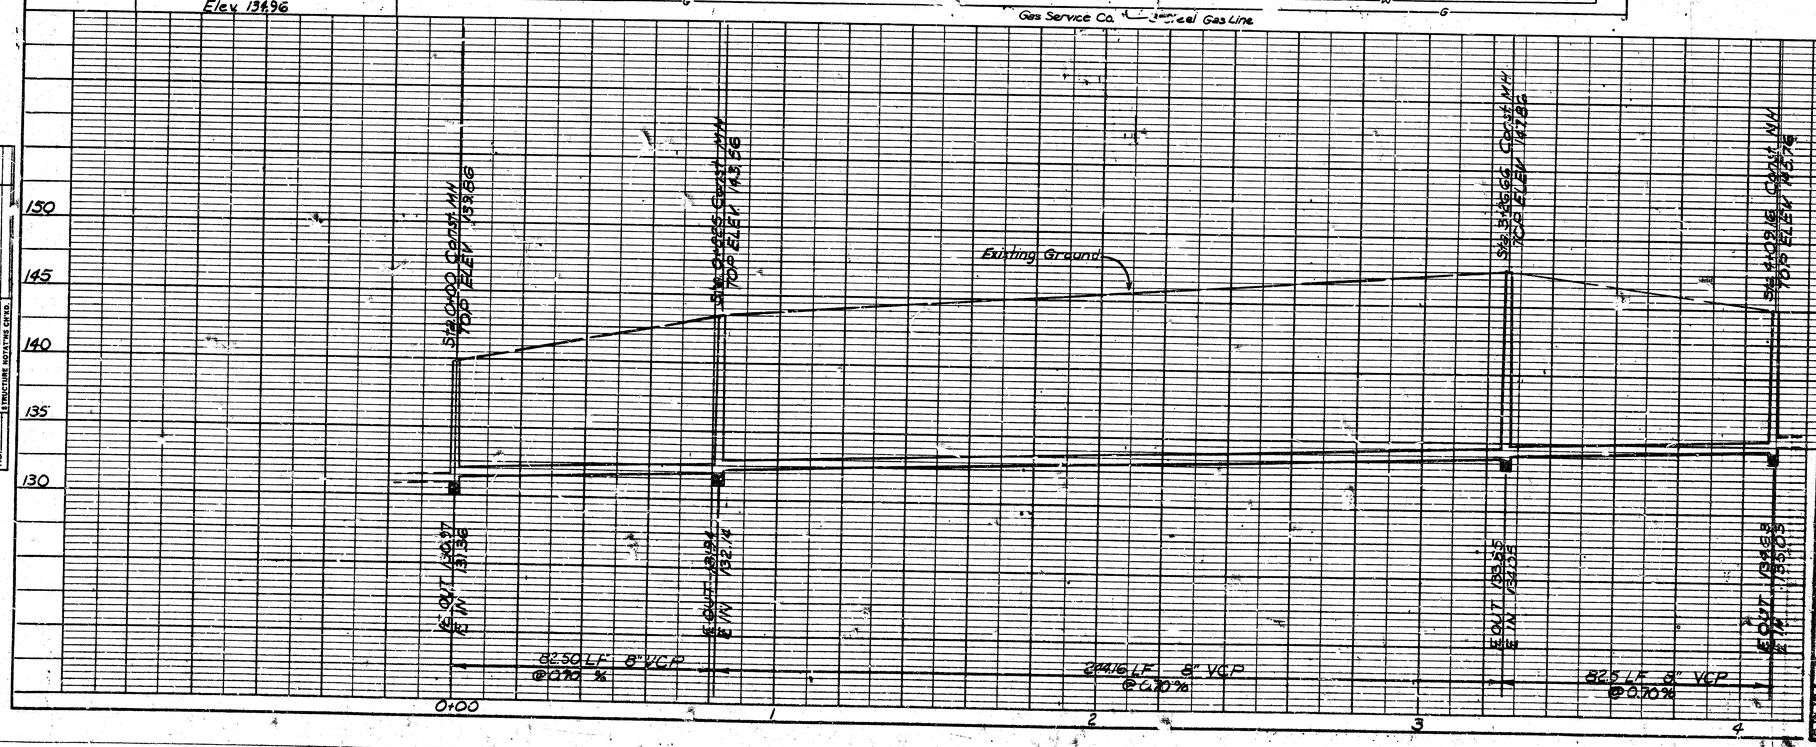

PLAN	SURVEYED	PLOTTED	NOTE BOOK	NO.	RIGHT WAY CHECKED	RT. OF WAY CHECKED	BY	DATE

PROFILE	SURVEYED	PLOTTED	NOTE BOOK	NO.	BRIDGE CHECKED	L. & S. NOTED	STRUCTURE NOTATIONS CHKD.	BY	DATE

NO.	REVISION	BY	DATE
	RELOCATE MAT FOR DIGITAL		12

36 UNIT APARTMENT COMPLEX
ENGLISH & RUTAN STREET
BWKB 503025

PROFESSIONAL ENGINEERING CONSULTANTS
professional association

Designed by MDS
Drawn by MAA
Checked by MDS
Date APR 1973
Sheet 1 of 1

FILMED FROM THE BEST

61