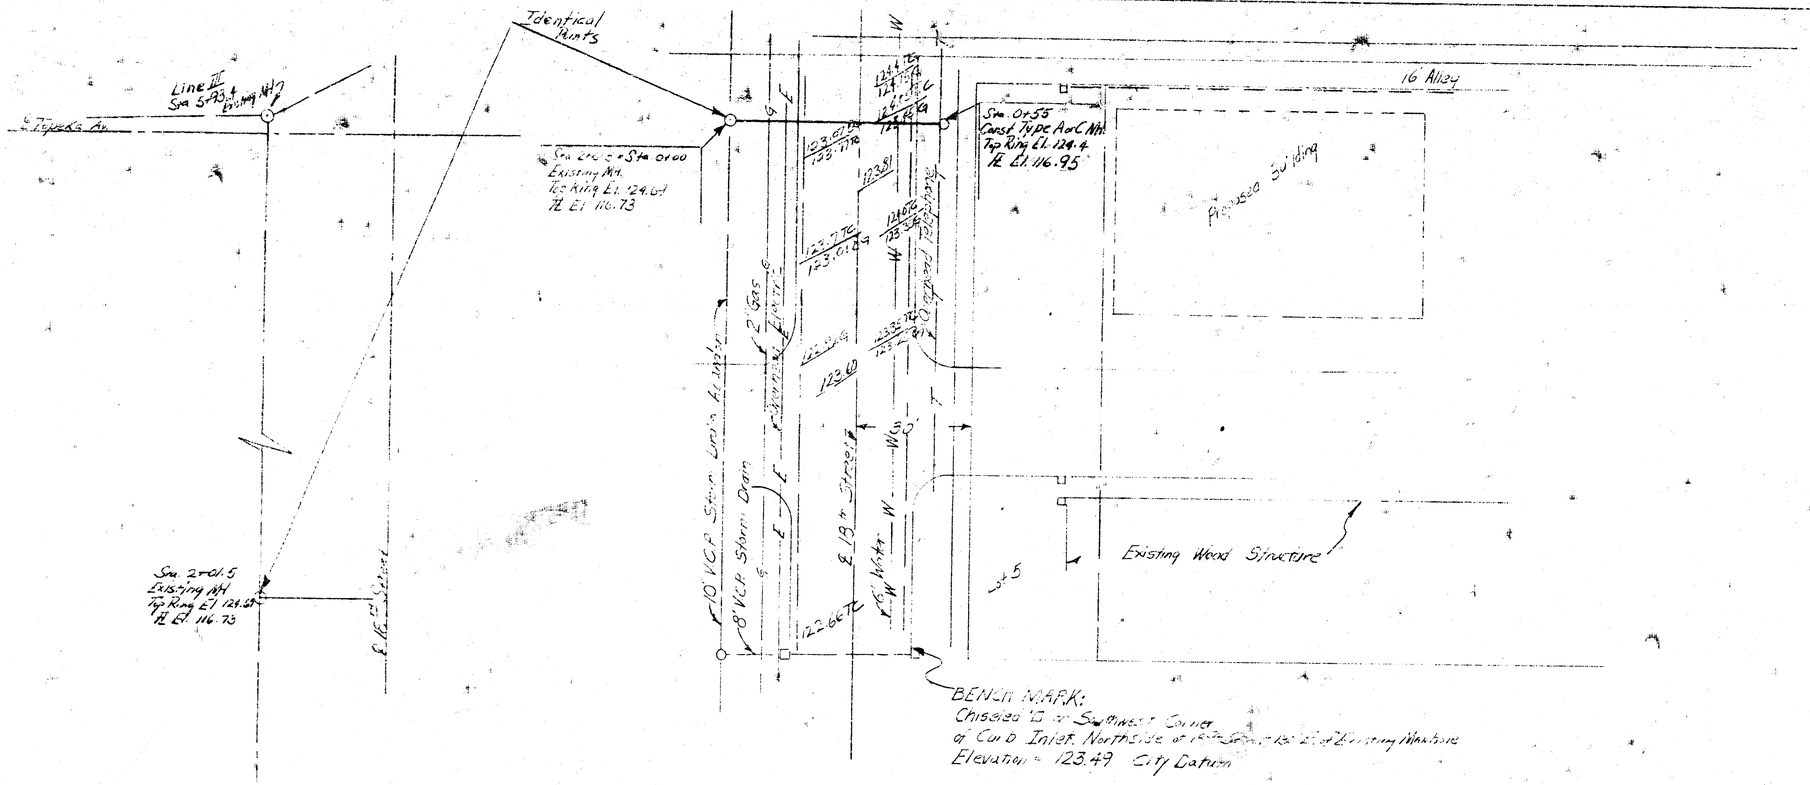


3-29-78

APPROVED AS NOTED
by CITY ENGINEER OF WICHITA
Sanitary Sewers
Storm Sewers
Drive-way Approaches

NOTE TO CONTRACTOR

This project will be constructed under the supervision of the ... Kansas and said ... shall be ... with the ... City of Wichita, Kansas.

Inspector

T = Top of Curb
G = Gutter

N

SCALE
Horiz 1"=20'
Vert 1"=5'



CITY PROJECT NO.
468-76-245-80518-000-000-0

SANITARY SEWER EXTENSION
FOR
RALSTON PURINA, INC.
BY
Utility Contractors Inc.
C-1263 March, 1978