





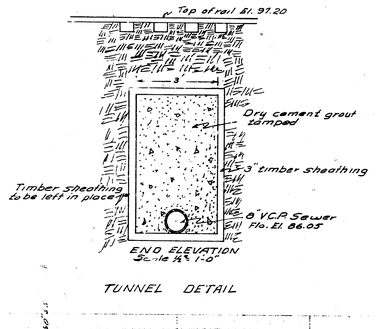

TUNNEL DETAIL

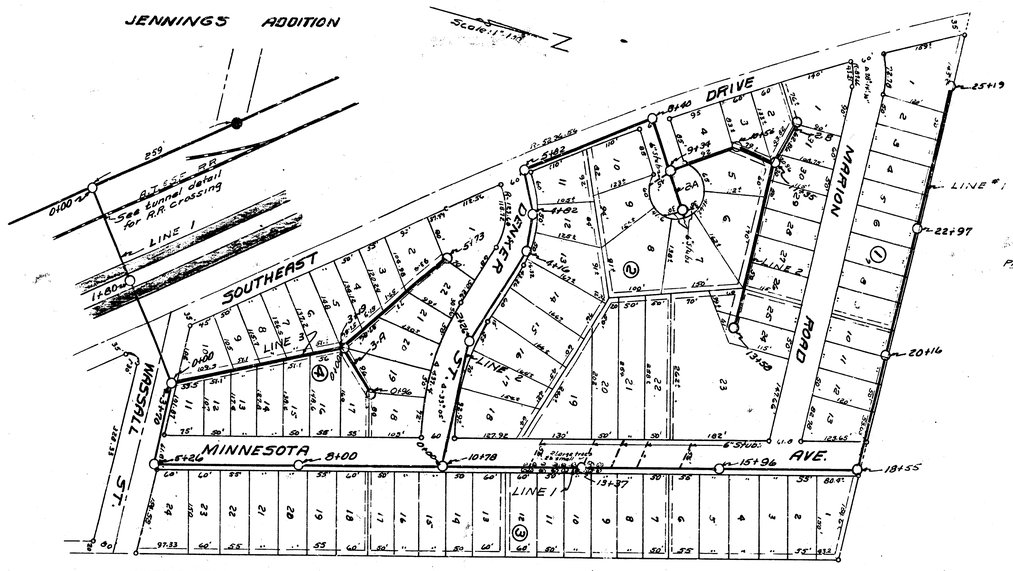

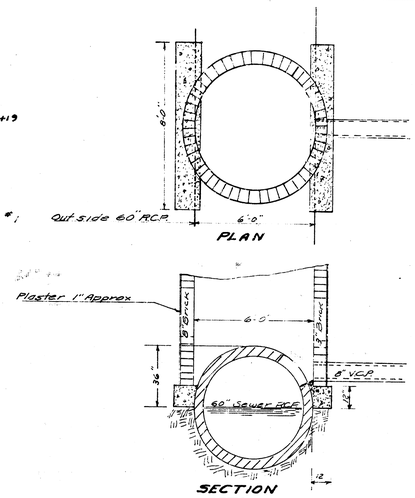

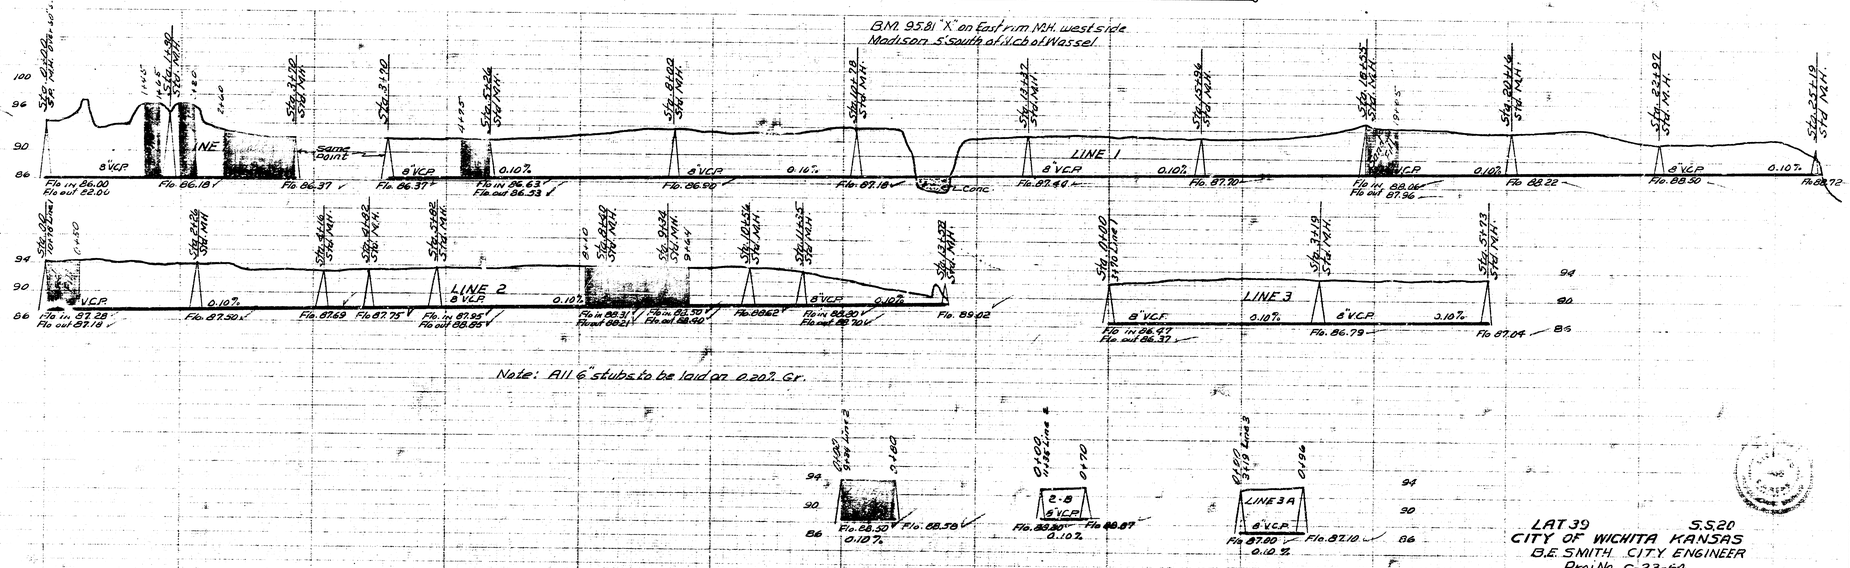

Date
Drawn by
Checked by
Sheet No.

5-13-64
McClain
C.H.E.
H.E.W.

LAT 39 S.S.20
CITY OF WICHITA KANSAS
B.E. SMITH, CITY ENGINEER
Proj. No. C-23-64