

BOMHOFF ADDITION

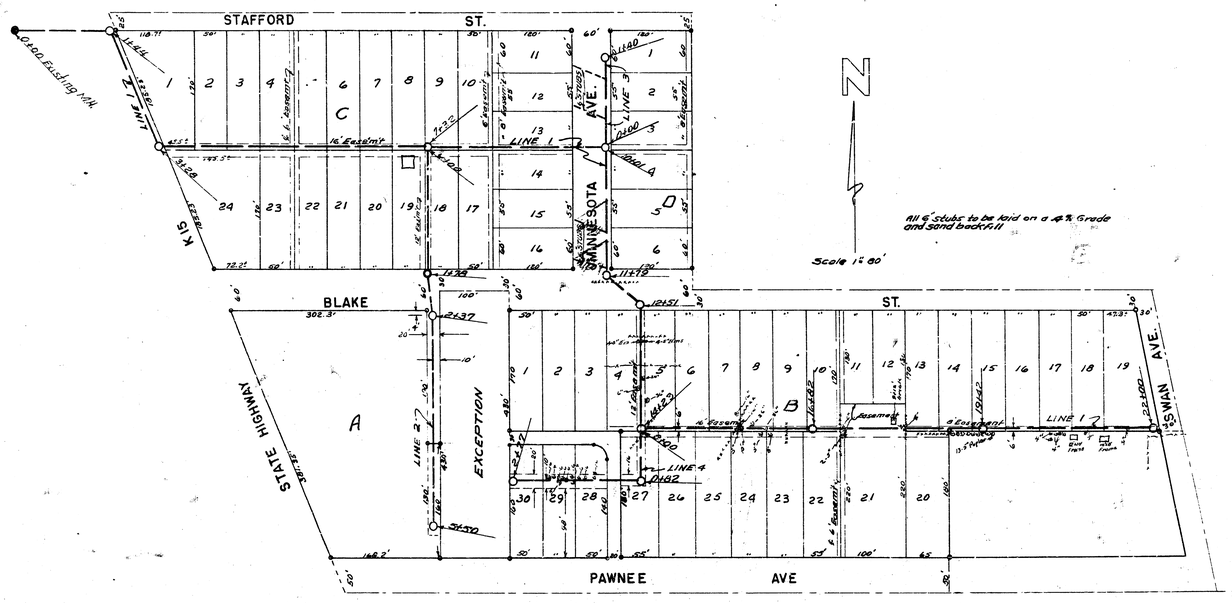


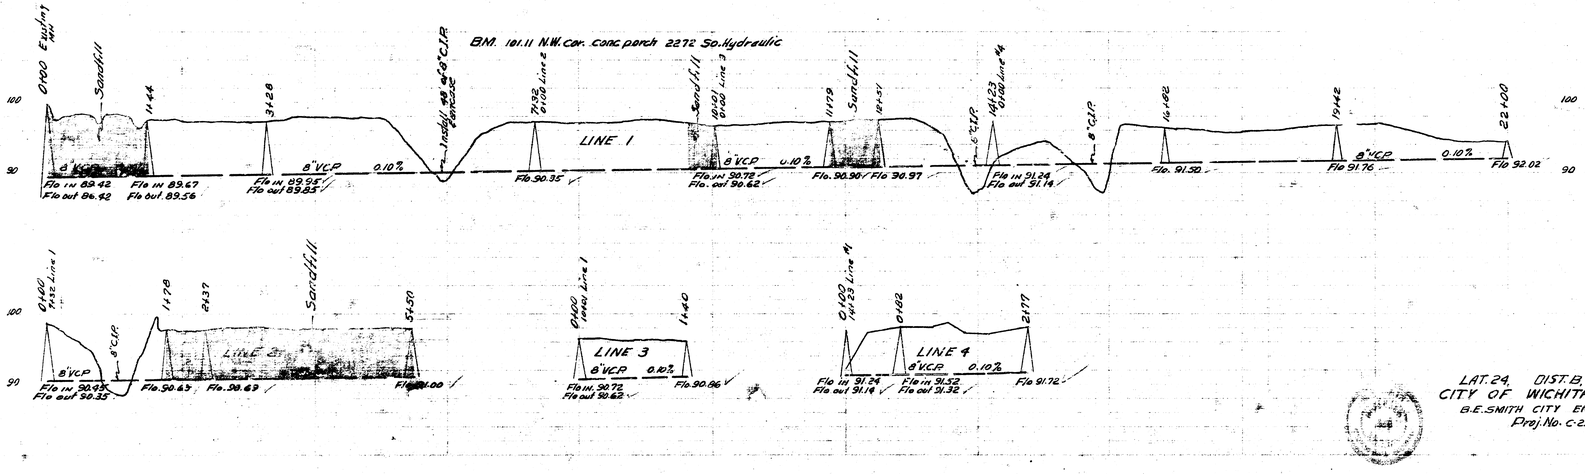


Dwk. 4-6-53
Drawn by McClain
Checked by
Quad No. 69-Y

LAT. 24, DIST. B, S.S. 20
CITY OF WICHITA KANSAS
B.E. SMITH CITY ENGINEER
Proj. No. C-23-13


1/2

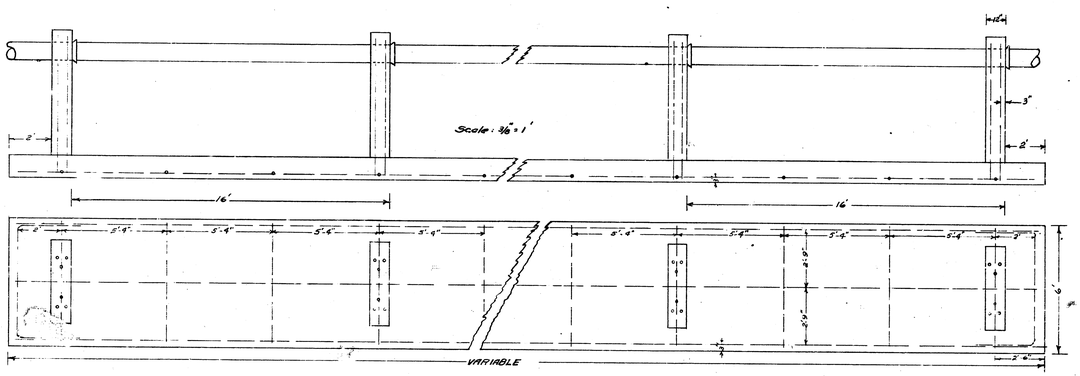


DETAIL OF PIER STUCTURE & STEEL PATTERN

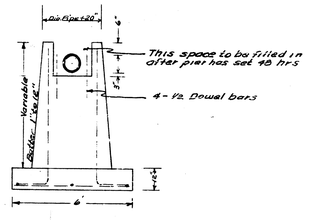


All reinforcing steel shall be 5/8"
Concrete in structure shall be standard
class pavement mix Type A Concrete

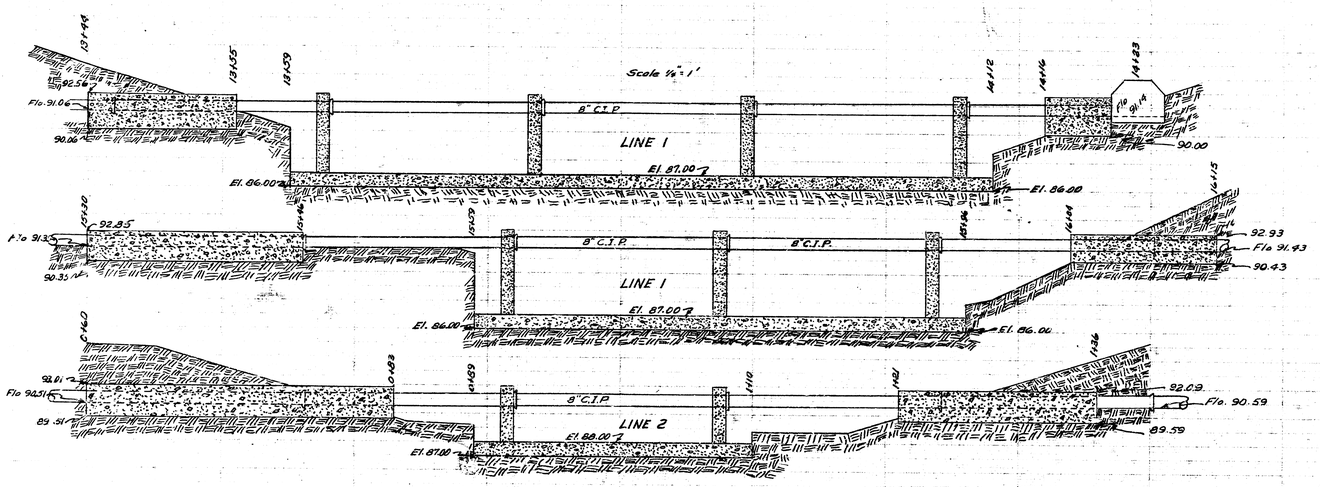

DETAIL OF CREEK CROSSINGS

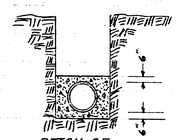

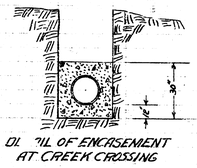

LAT. 24 DIST. B. S.S. 20
CITY OF WICHITA KANSAS
B.E. SMITH CITY ENGINEER
Proj. No. C-23-13.

(2)