
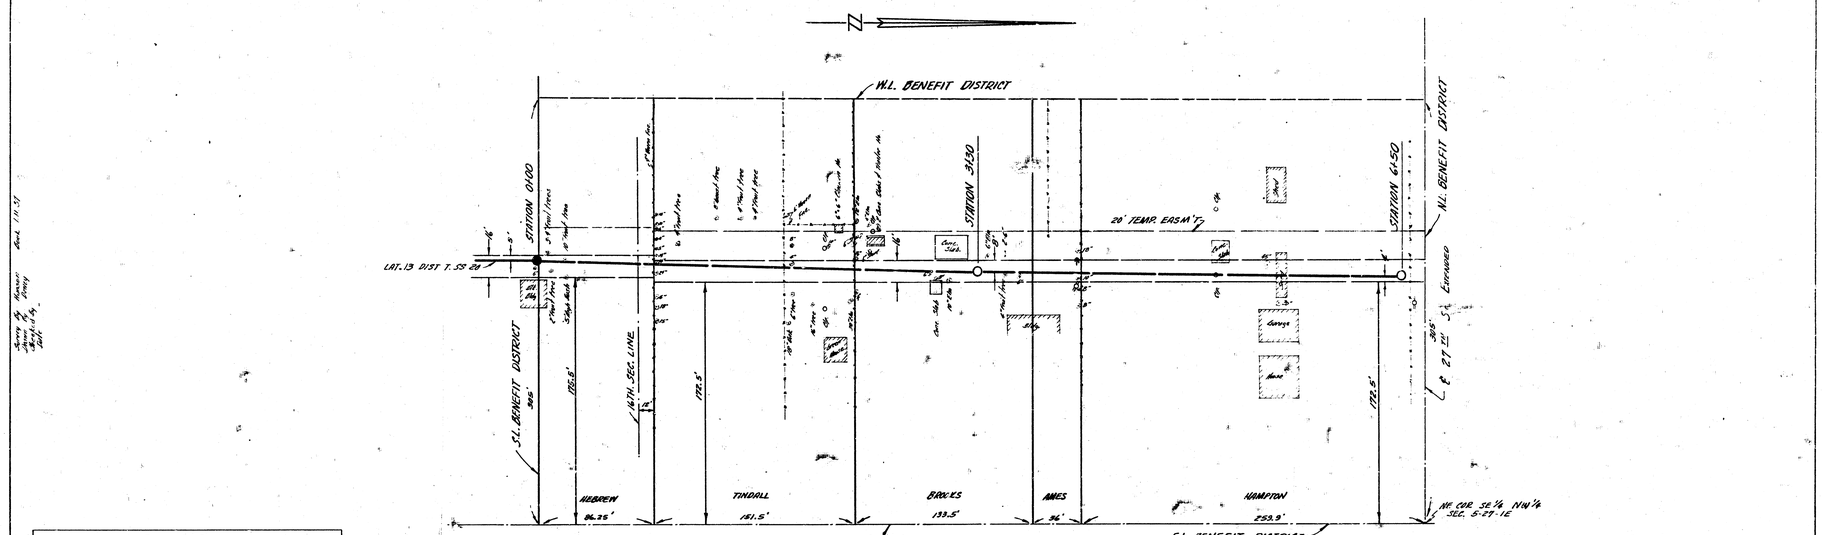


PLAN SCALE 1"= 40'
PROFILE SCALE 1"=40'HOR, 1"=4'VERTICAL

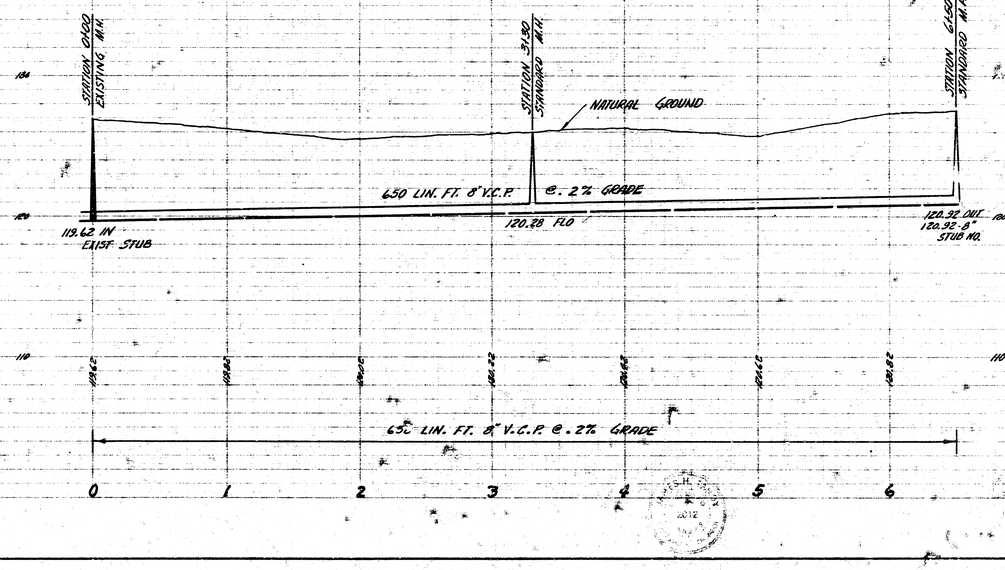

lot. 19 Dist. T S.S. 20
City Of Wichita, Kansas
B.E. Smith City Engineer
Proj. No. C26-52 Date- FEB. 1958