
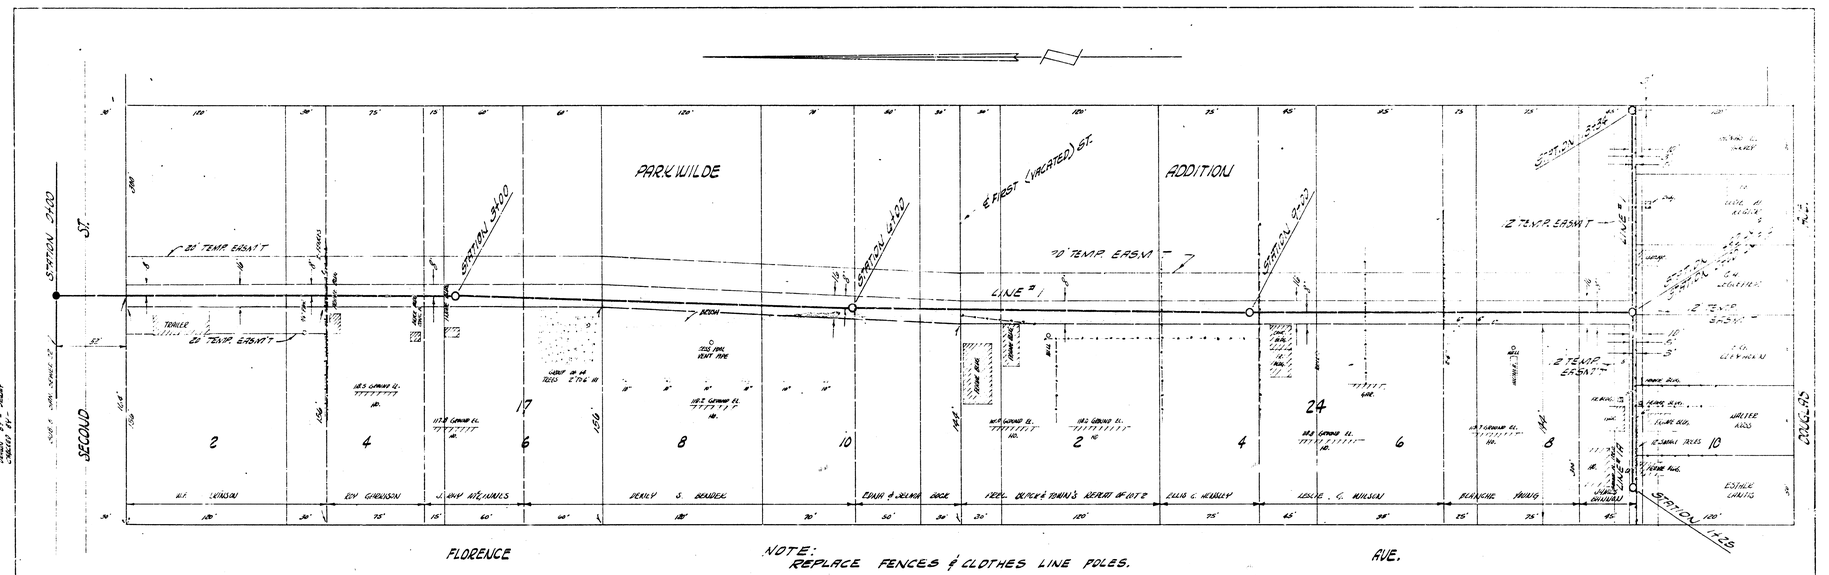



B.M. 120.65 SE COR PORCH HO^E 4168 W. SECOND.
B.M. 119.59 STANDARD NE COR 2^ND & WEST.

PLAN SCALE 1" = 40'
PROFILE SCALE 1" = 40' HOR, 1" = 4' VERTICAL

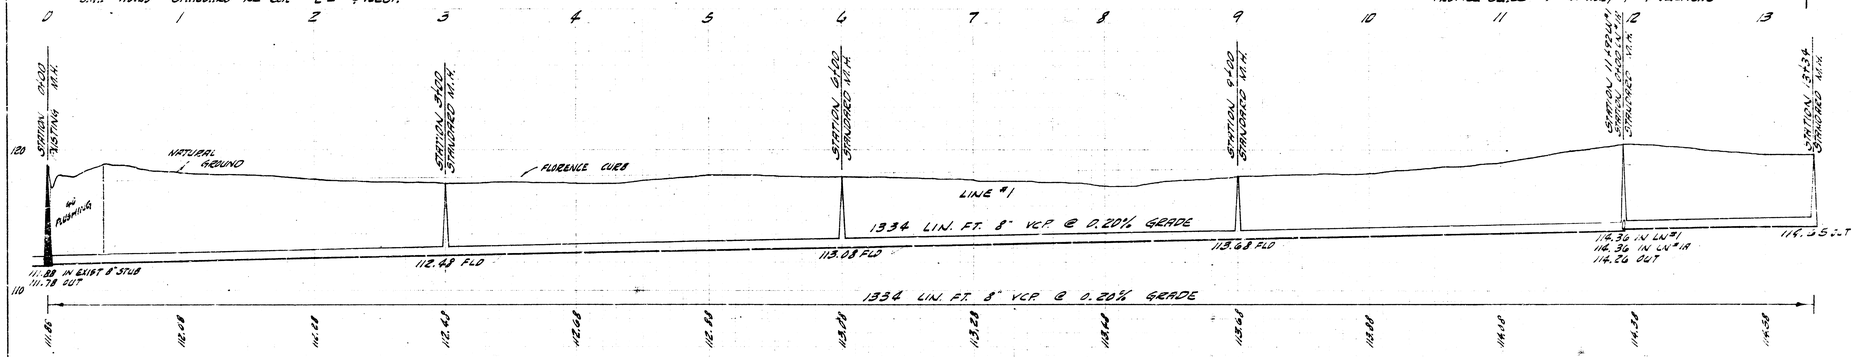

LAT. & SUB. 5 SAN. SEWER 22
CITY OF WICHITA, KANSAS
B.E. SMITH CITY ENGINEER
PROJ. NO C25-13 DATE- APRIL, 1960

1/2

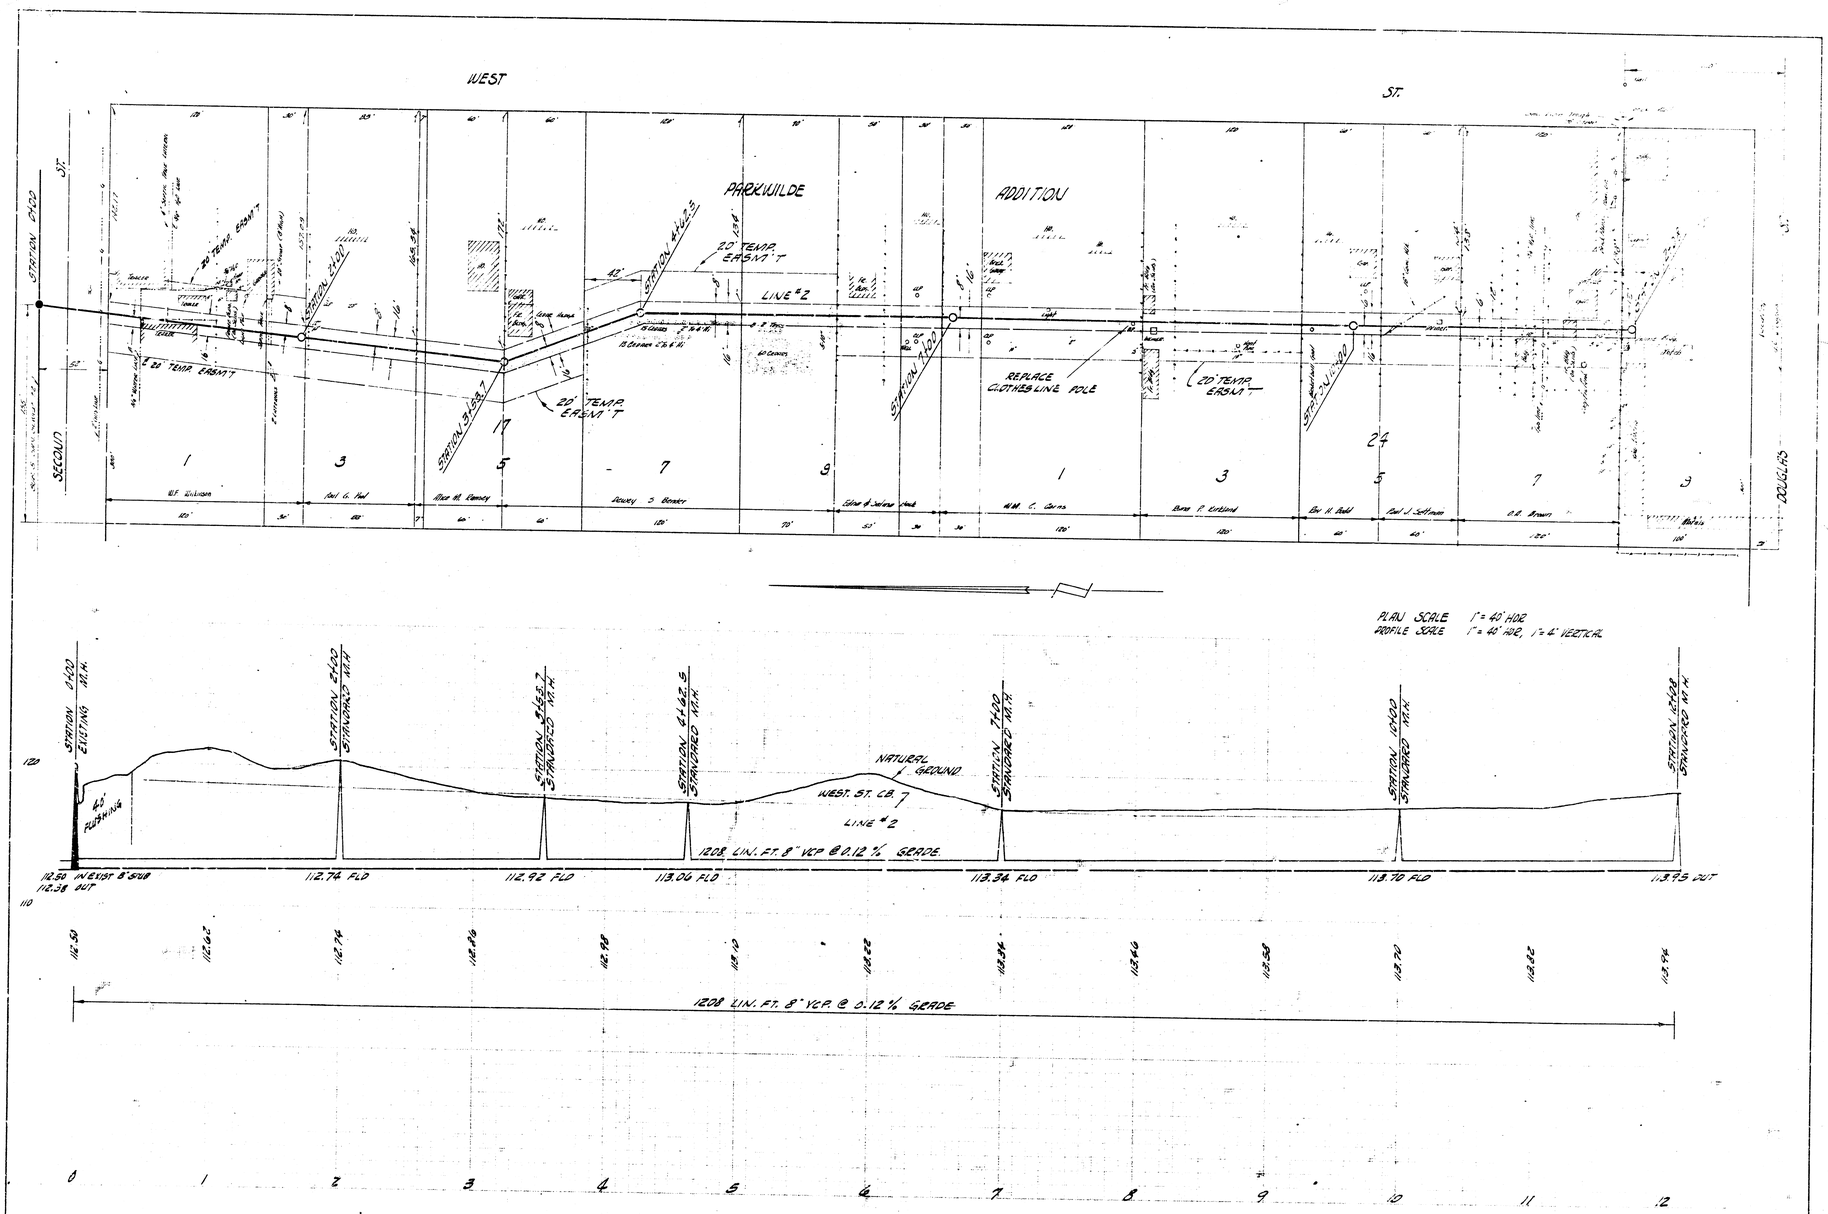

2/2 LAT. & SUB. 5 SAN. SEWER 22
PROJECT NO. C26-13