
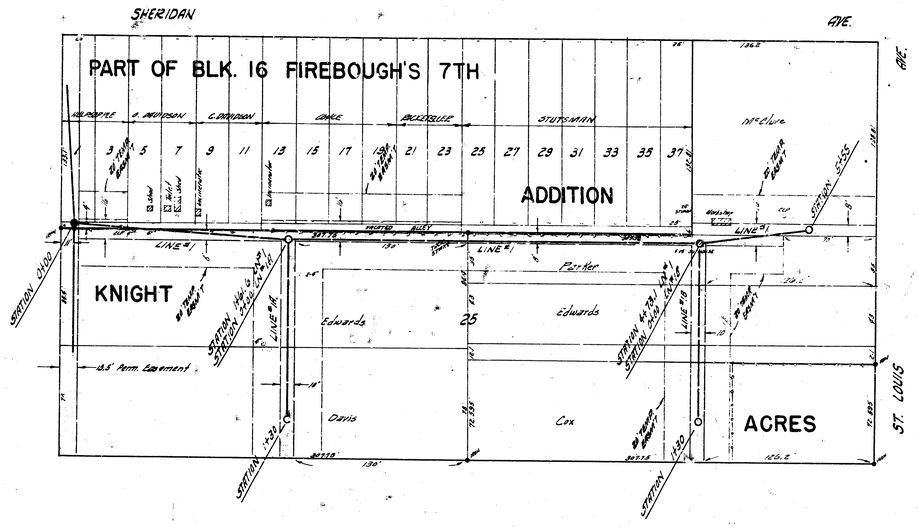


PLAN SCALE 1" = 60'
PROFILE SCALE 1" = 60' HOR. 1" = 6' VERT.

B.M. 121.46 S.W. COR. CONC. PO. NO. 692 NORTH SHERIDAN
B.M. 118.60 "M" IN MUELLER S.E. COR. GOW & ST. LOUIS

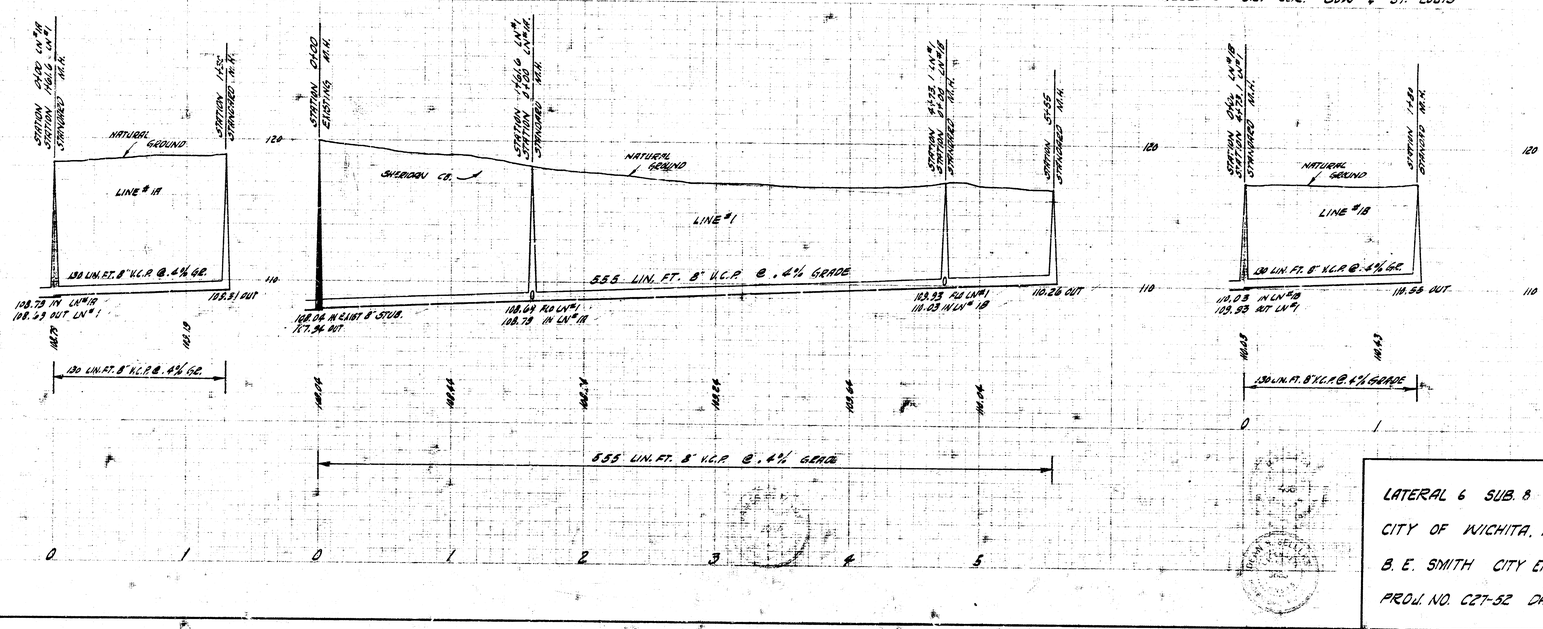

LATERAL 6 SUB. 8 S.S. 22
CITY OF WICHITA, KANSAS
B. E. SMITH CITY ENGINEER
PROJ. NO. C27-52 DATE: NOV. 1938

0 2 5 12