DIRT REMOVAL

IN CONNECTION WITH THE CONSTRUCTION OF

EXTENDING SUPPLEMENTAL SEWER TO S.S.# 12

(EXT. OF S.S.# 23 IN 29TH. ST. NO.)

CITY OF WICHITA, KANSAS

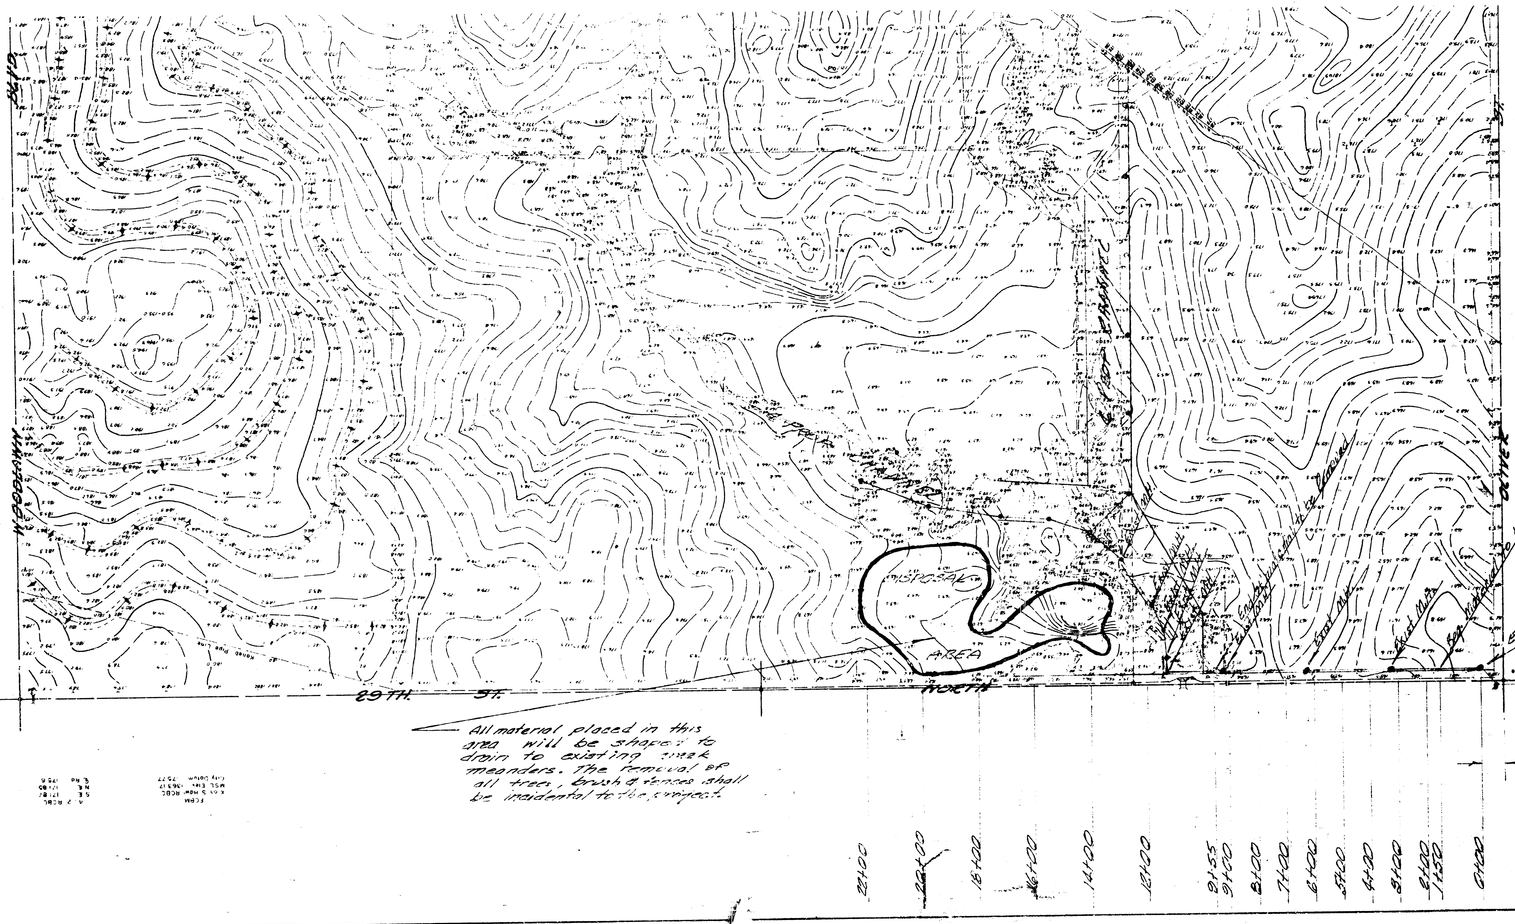
B.E. SMITH CITY ENGINEER

PROJECT NO. C 26-17

DATE: JULY 1968

B.E. SMITH LICENSED KANSAS 436 CIVIL ENGINEER

1/5


MISSISSIPPI
89TH. ST.
NORTH
DISPOSAL AREA
All material placed in this area will be shaped to drain to existing creek meanders. The removal of all trees, brush & fences shall be incidental to the project.
Existing Pipe Line
Existing Pipe Line
Existing Pipe Line