
CONSTRUCTION PLANS FOR

SANITARY SEWER EXTENSION

TO SERVE

LOT 1 - FREEMAN ADDITION

THE CITY OF WICHITA,
SEDGWICK COUNTY, KANSAS

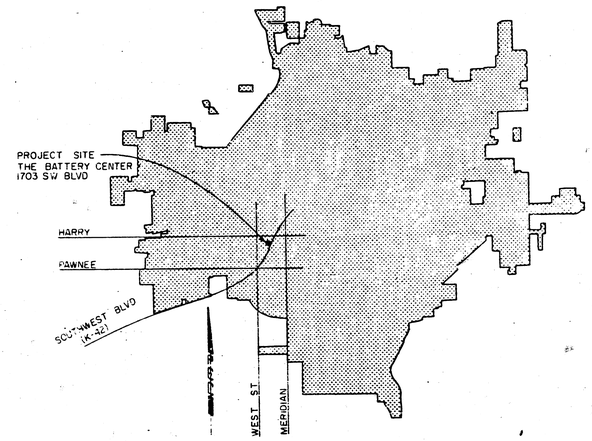

APPROVED AS NOTED
By CITY ENGINEER OF WICHITA
Sanitary Sewers _____
Storm Sewers _____
Driveway Approaches _____

NOTE TO CONTRACTOR

... project will be constructed ... the specifications of the CITY ENGINEER ... the CONTRACTOR will prepay the CITY ... all costs of inspection.

CITY OF WICHITA PROJECT NO. 468-76-245-80000-000-000-008


AUGUST, 1984

PLANS PREPARED BY


PROFESSIONAL ENGINEERING CONSULTANTS, P.A.
ENGINEERS
WICHITA, KANSAS

MICHAEL D. SCHUNKER LICENSED 8778 KANSAS PROFESSIONAL ENGINEER

FILMED FROM THE BEST AVAILABLE COPY

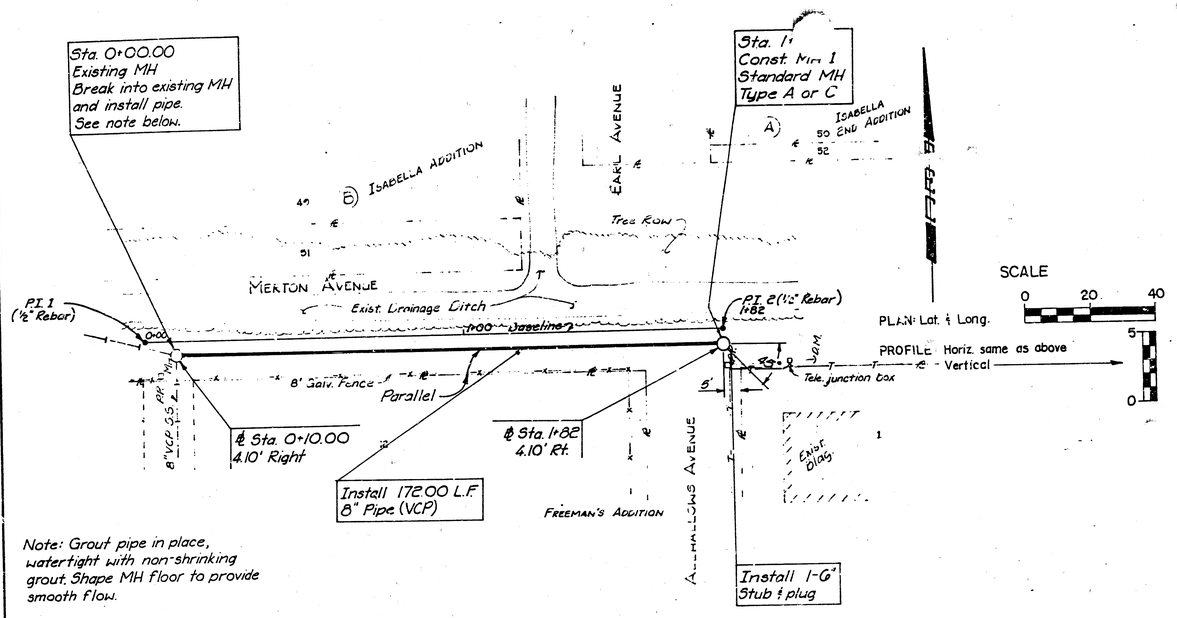

Note: Grout pipe in place, watertight with non-shrinking grout. Shape MH floor to provide smooth flow.

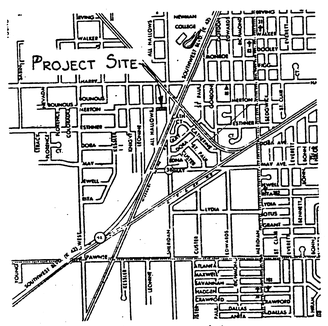

LOCATION MAP

GENERAL NOTES

1. ALL CONSTRUCTION AND MATERIALS TO COMPLY WITH CITY OF WICHITA SPECIFICATIONS AND STANDARDS.
2. ALL ELEVATIONS SHOWN ARE CITY OF WICHITA DATUM (USGS-1187.4 = CITY DATUM).
3. THE CONTRACTOR SHALL LIMIT THE EXTENT OF TRENCH TO REMAIN OPEN OVERNIGHTS AND WEEKENDS TO LESS THAN 50 FEET.
4. AT LEAST 24 HOURS PRIOR TO BEGINNING EXCAVATION (EXCLUDING WEEKENDS AND HOLIDAYS), THE CONTRACTOR SHALL CONTACT THE UTILITY LOCATION SERVICE "KAN-U-DIG-IT" AT (316) 267-2889 TO REQUEST THE FOLLOWING UTILITY COMPANIES TO LOCATE ANY EXISTING LINES WITHIN THE PROJECT AREA: K.G. & E., SOUTHWESTERN BELL TELEPHONE COMPANY, THE WICHITA WATER DEPARTMENT, AIR CAPITAL CABLEVISION, AND THE FOLLOWING:


   ARKLA GAS CO.
   1630 S. BAEHR
   WICHITA, KS. 67209
   942-8350 - MR. EDDIE WEAVER

5. THE BURIED UTILITIES AS LOCATED ON THE PLANS ARE APPROXIMATE LOCATIONS ONLY. IT SHOULD BE NOTED THAT OTHER BURIED LINES AND CABLES MAY EXIST WHICH ARE NOT SHOWN ON THESE PLANS. THE CONTRACTOR SHALL EXERCISE EXTREME CAUTION DURING TRENCHING OPERATIONS TO AVOID DAMAGING THESE LINES. ANY LINES DAMAGED SHALL BE REPLACED OR REPAIRED IMMEDIATELY AS DIRECTED BY THE ENGINEER AT THE CONTRACTOR'S EXPENSE.
6. THE CONTRACTOR SHALL RESTORE ALL DITCHES, SWALES, AND BANK LINES TO THEIR ORIGINAL SLOPES AND GRADES.
7. THE CONTRACTOR SHALL BE RESPONSIBLE FOR PRESERVING PROPERTY IRONS. THE CONTRACTOR SHALL BE REQUIRED TO RE-ESTABLISH ANY PROPERTY IRONS WHICH ARE DAMAGED OR DESTROYED BY HIS CONSTRUCTION OPERATIONS. SUCH IRONS SHALL BE RE-ESTABLISHED BY A LICENSED LAND SURVEYOR OR A LICENSED PROFESSIONAL ENGINEER IN ACCORDANCE WITH STATE LAWS. ALL COSTS FOR THIS WORK SHALL BE SUBSIDIARY TO THE OTHER ITEMS OF WORK.
8. THE CONTRACTOR SHALL DISPOSE OF ALL EXCESS EXCAVATED SOIL ON SITE AS DIRECTED BY THE ENGINEER.
9. CONTRACTOR SHALL PROVIDE POSITIVE DRAINAGE AWAY FROM ALL MANHOLE COVERS.

MICHAEL D. SCHOMAKER LICENSED 8778 KANSAS PROFESSIONAL ENGINEER

PLAN
SURVEYED
PLOTTED
NOTE BOOK
NO.
DATE
BY
ALIGNMENT CHECKED
R/W CHECKED

B.M. - C of W. disc., 53' West of ℄ West St. and 43' South of ℄ Harry.
Elev. = 111.768

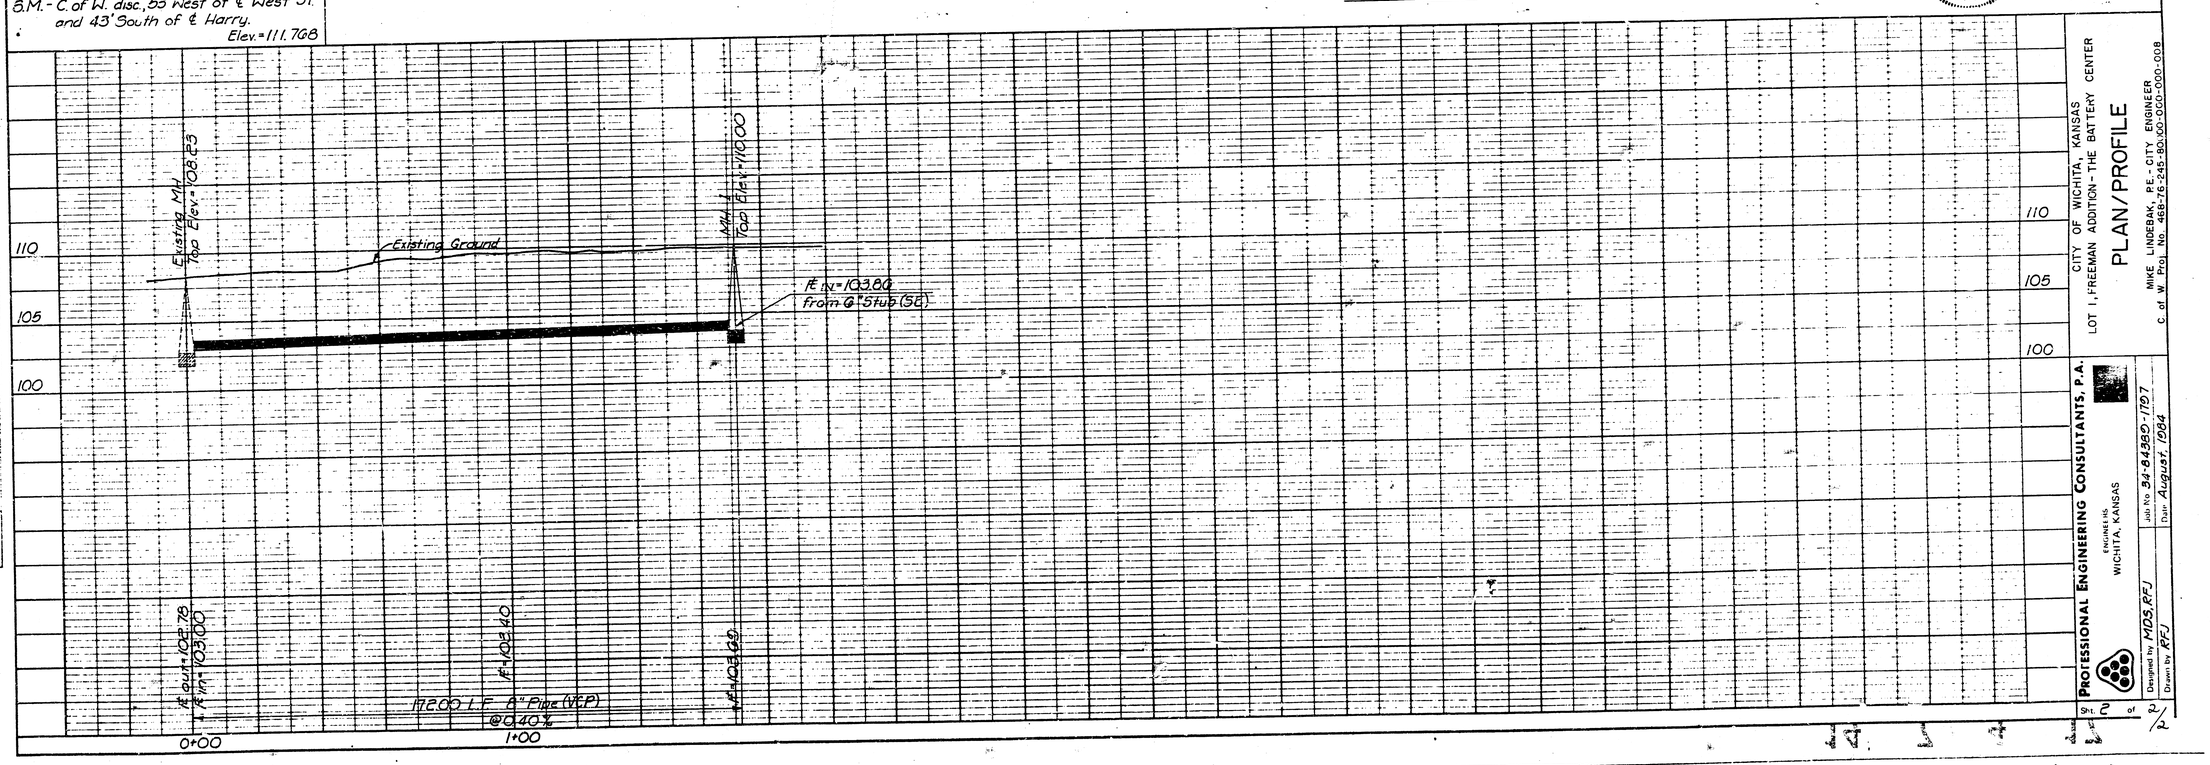

PROFILE
SURVEYED
PLOTTED
NOTE BOOK
NO.
DATE
BY
ALIGNMENT CHECKED
R/W CHECKED

CITY OF WICHITA, KANSAS
LOT 1, FREEMAN ADDITION - THE BATTERY CENTER

PLAN/PROFILE

MIKE LINDEBAK, P.E. - CITY ENGINEER
C. of W. Proj. No. 468-76-245-80\00-000-000-008

PROFESSIONAL ENGINEERING CONSULTANTS, P.A.
ENGINEERS
WICHITA, KANSAS

Designed by MDS, RFJ
Drawn by RFJ
Job No. 84-84380-1707
Date August, 1984

Sheet 2 of 2 Sheets