

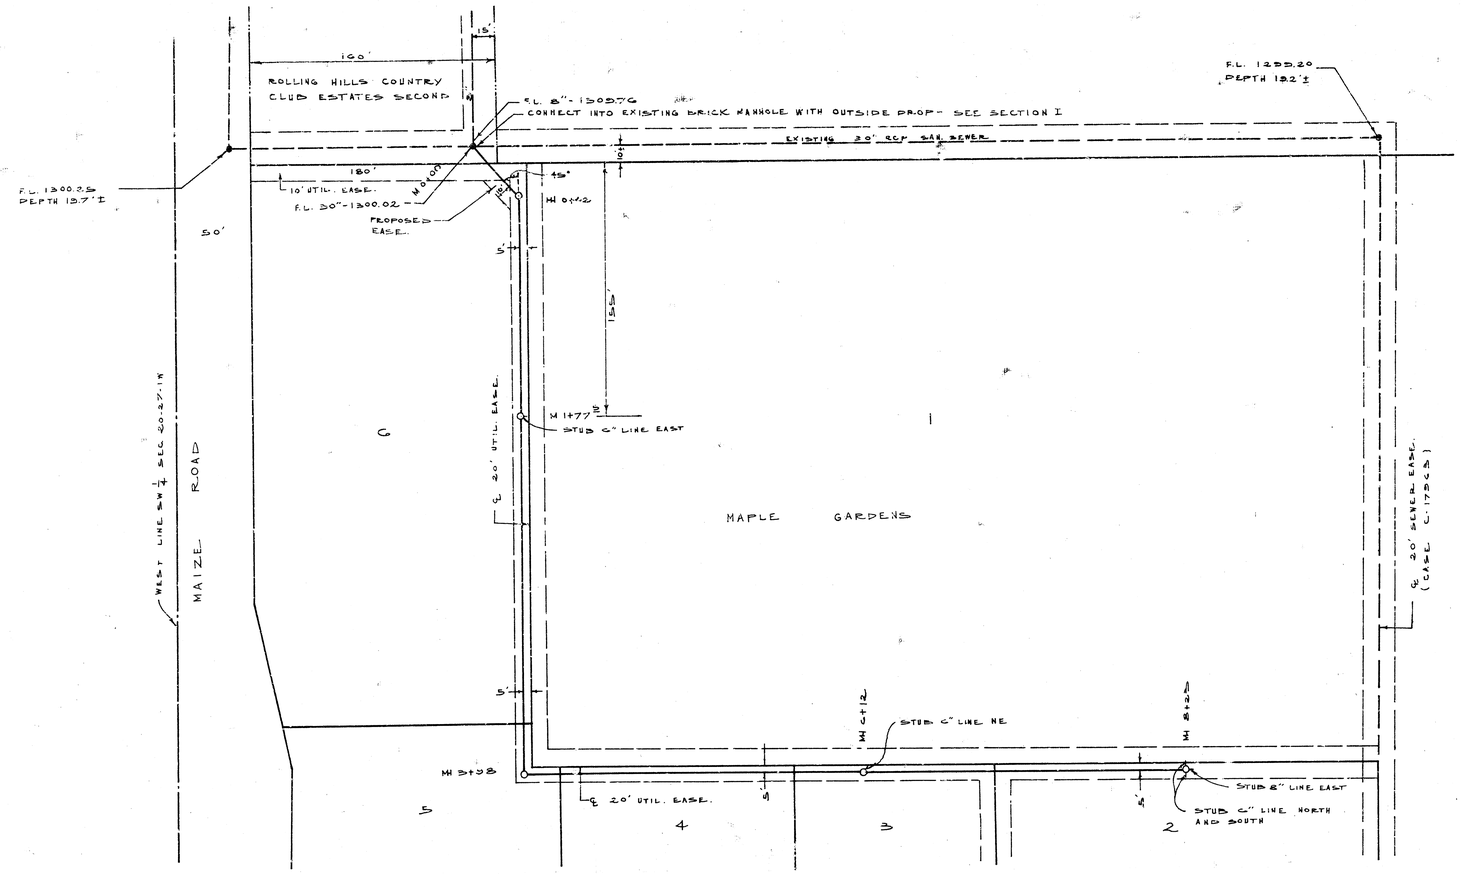


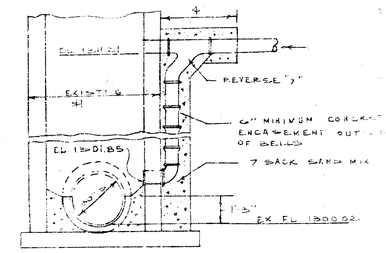

SECTION I

OUTSIDE DROP INTO EXISTING MH 0100

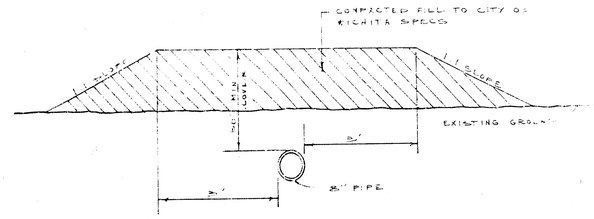

SECTION II


30" MINIMUM COVER REQUIRED OVER TOP OF PIPE

SANITARY SEWER EXTENSION TO SERVE MAPLE GARDENS

K. O. TAYLOR, P.E.
MAY 22, 1978

N
1"=50' HORIZ.
1"=5' VERT.

B.M. - ELEV. 1320.21 - TOP OF IRON AT THE SW COR. SW ¼ SEC 20-27-1W.

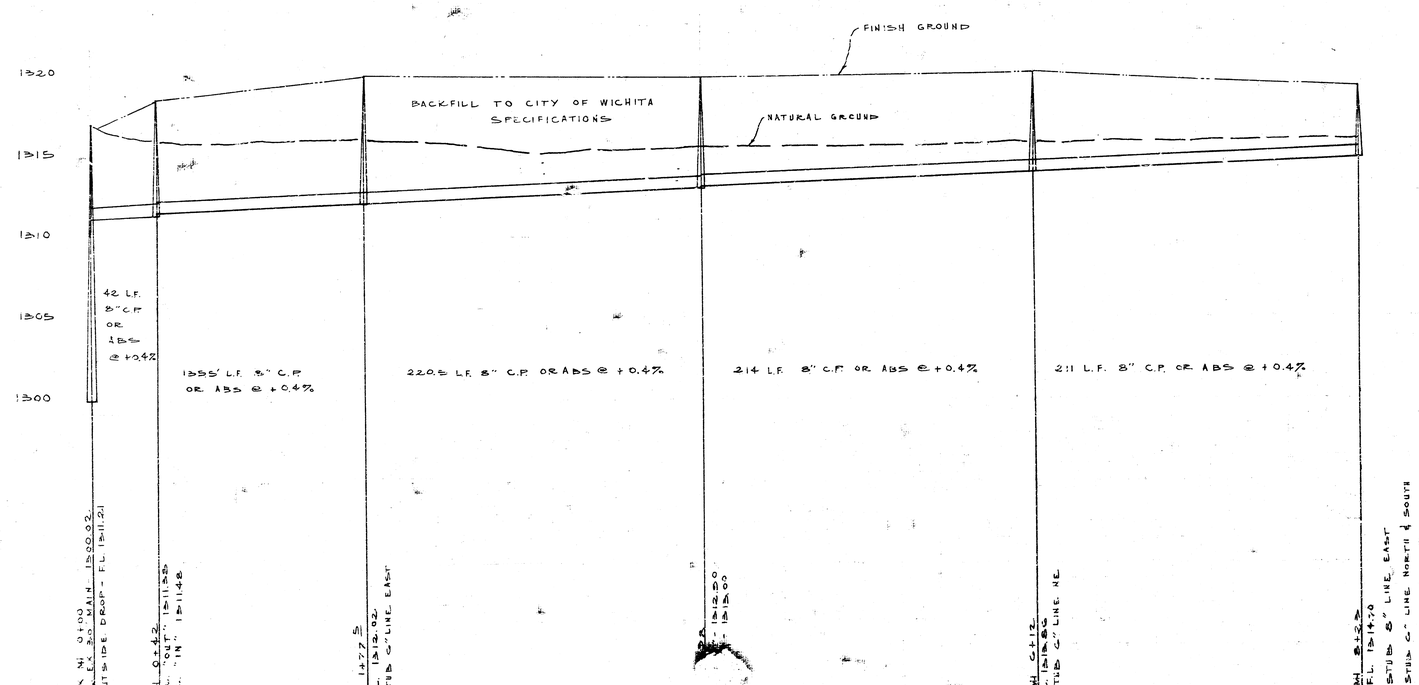

NOTE:
CONTRACTOR TO CONTACT DEVELOPER TO ESTABLISH TOP OF MANHOLE ELEVATIONS.

NOTE TO CONTRACTOR

This project will be constructed under the supervision of the CITY ENGINEER and conforming to the [illegible] of the CITY OF WICHITA. The CONTRACTOR will [illegible] the CITY of Wichita for all cost of [illegible] as inspection.

5-30-78

APPROVED AS NOTED
By CITY ENGINEER OF WICHITA
Sanitary Sewers P. C. L.
Storm Sewers
Driveway Approaches