BZA 14-79

PLANT MATERIAL SCHEDULE

QTY.	BOTANICAL NAME	COMMON NAME	SIZE	ROOT	REMARKS
1	FRAXINUS PENNSYLVANICA 'M. A.'	MARSHALL'S SEEDLESS ASH	3" CAL.	B&B	
3	GLEDITSIA TRI. INERMIS 'SKYCOLE'	SKYCOLE HONEYLOCUST	3" CAL.	B&B	
3	GLEDITSIA TRI. INERMIS 'SUTYZAM'	SHADEMASTER HONEYLOCUST	3" CAL.	B&B	
3	PLATANUS ACERIFOLIA	LONDON PLANETREE	3" CAL.	B&B	
3	CERCIS CANADENSIS	REDBUD	1½" CAL.	B&B	
2	PYRUS CALLERYANA 'BRADFORD'	BRADFORD PEAR	1½" CAL.	B&B	
113	JUNIPERUS VIRGINIANA 'CANAERTI'	CANAERT JUNIPER	5'-6' HT.	B&B	UNTRIMED PLANTS
7	PINUS NIGRA	AUSTRIAN PINE	6'-8' HT.	B&B	
5	PINUS SYLVESTRIS	SCOTCH PINE	6'-8' HT.	B&B	
6	CORNUS STOLONIFERA 'COLOMBOUKENS'	REDTWIG DOGWOOD	5 GAL.	CONT.	
10	EUONYMUS ALATUS 'COMPACTUS'	WINGED EUONYMUS BUSH	5 GAL.	CONT.	
7	EUONYMUS PATENS 'SARGENTII'	SARGENTII EUONYMUS	5 GAL.	CONT.	
11	EUONYMUS FOR. 'RADICANS VAR'	WINTER CREEPER	5 GAL.	CONT.	
3	LIGUSTRUM X 'VICARYI'	VICARY PRIVET	5 GAL.	CONT.	
3	SPIRAEA X BUMALDA 'FROEBELII'	FROEBEL SPIREA	5 GAL.	CONT.	
3	SYRINGA X 'MILADIS'	COMMON LILAC	5 GAL.	CONT.	
10	BERBERIS THUNBERGII ATRO. 'NANA'	CRIMSON PYGMY BARBERRY	3 GAL.	CONT.	
7	CHAENOMELES SPECIOSA 'CRIMSON'	CRIMSON FLOWERING QUINCE	3 GAL.	CONT.	
9	CHAENOMELES SPECIOSA 'TEXAS SCARLET'	SCARLET FLOWERING QUINCE	3 GAL.	CONT.	
8	EUONYMUS ALATUS 'NO. COMPACTUS'	DWARF WINGED EUONYMUS	3 GAL.	CONT.	
8	JUNIPERUS X MEDIORANA	ST. JOHNSPORT	3 GAL.	CONT.	
8	JUNIPERUS SABINA 'BUFFALO'	BUFFALO JUNIPER	3 GAL.	CONT.	
18	JUNIPERUS SABINA 'TAMARISCIFOLIA'	TAMARIX JUNIPER	3 GAL.	CONT.	
11	LIGUSTRUM AUREUM 'VICARYI'	VICARY GOLDEN PRIVET	3 GAL.	CONT.	
13	SPIRAEA BUMALDA 'ANTHONY WATERER'	ANTHONY WATERER SPIREA	3 GAL.	CONT.	
305	EUONYMUS FORTUNEI 'COLORATUS'	PURPLELEAF WINTERCREEPER	1 GALLON	CONT.	PLANT 1'-0" O.C.
30	JUNIPERUS HORIZONTALIS 'WILTONII'	BLUE RUG JUNIPER	1 GALLON	CONT.	PLANT 3'-0" O.C.

GENERAL NOTES:

TRANSPLANTING OF TREES SHALL BE PERFORMED BY TRUCK MOUNTED TREE SPADE WITH MINIMUM SIZE OF 7/8" DIAMETER.

TREES THAT ARE TO BE TRANSPLANTED SHALL BE RELOCATED TO AREA STAKED BY OWNERS REPRESENTITIVE. UTILITIES ARE TO LOCATED BY AUTHORITIES BEFORE WORK IS TO PROCEED. IRRIGATION PIPE THAT IS UNCOVERED BY CONSTRUCTION SHALL BE FLAGGED BY CONTRACTOR.

TOTAL QUANTITIES OF MATERIALS SHOWN ON LANDSCAPE DRAWINGS SHALL TAKE PRECEDENCE OVER QUANTITIES SHOWN ON PLANT SCHEDULE. LANDSCAPE CONTRACTOR SHALL BE RESPONSIBLE FOR VERIFYING ALL QUANTITIES ON THE PLANTING PLAN.

ALL AREAS OF TURF DISTURBED BY CONSTRUCTION SHALL BE RESEEDED WITH PROPER TURF TYPE SEED. AREAS OF RESEEDING SHALL HAVE A MINIMUM OF 4" TOPSOIL PLACED OVER SUBSOIL BEFORE PLANTING.

PLACE 3"-4" WOOD CHIP MULCH IN ALL SHRUB BEDS, 4" OF WOOD CHIP MULCH IN ALL TREE SAUCERS AND 1" OF MULCH IN THE GROUND COVER BEDS.

USE TRIANGULAR SPACING IN PLACEMENT OF GROUND COVERS SPACED AS SHOWN ON PLANTING SCHEDULE.

REPORT ANY DISCREPANCIES IN THE PLANTING PLAN TO THE LANDSCAPE ARCITHECT PRIOR TO STARTING CONSTRUCTION.

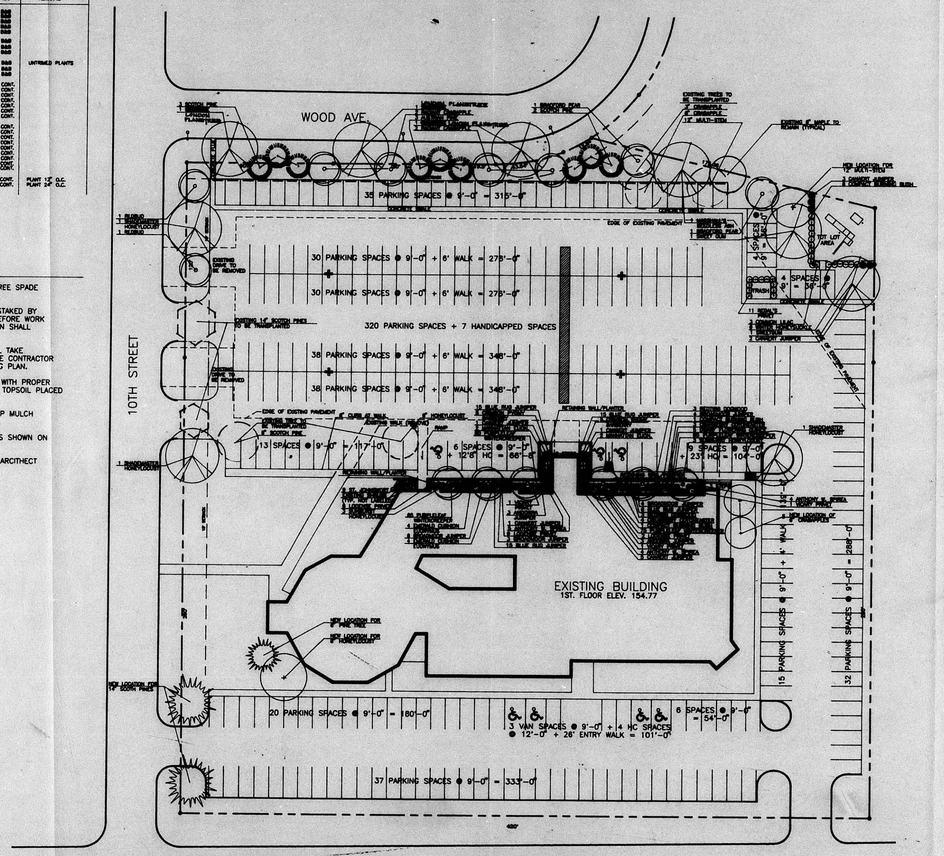

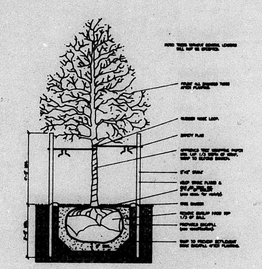

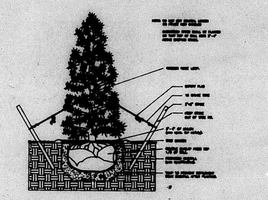

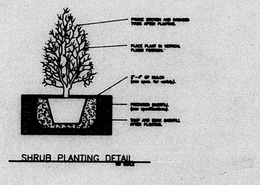

NORTH

0 30' 60' 90'

SCALE: 1" = 30'-0"

WESTLINK CHRISTIAN CHURCH

LANDSCAPE PLANTING AND TRANSPLANTING PLAN

Site Planning Associates
520 S. Holland, Suite 410
Wichita, Kansas 67209
(316) 721-1580

project no: #0379
drawn by: L. ENGLER
date: 4-04-90
Sheet No. of

BZA 14-79 Approved landscape plan per resolution condition #4

LO 4-11-90

4-04-90

(6329/WESTLINK CHRISTIAN CHURCH/WICHITA, KS.

FILMED FROM THE BEST AVAILABLE COPY

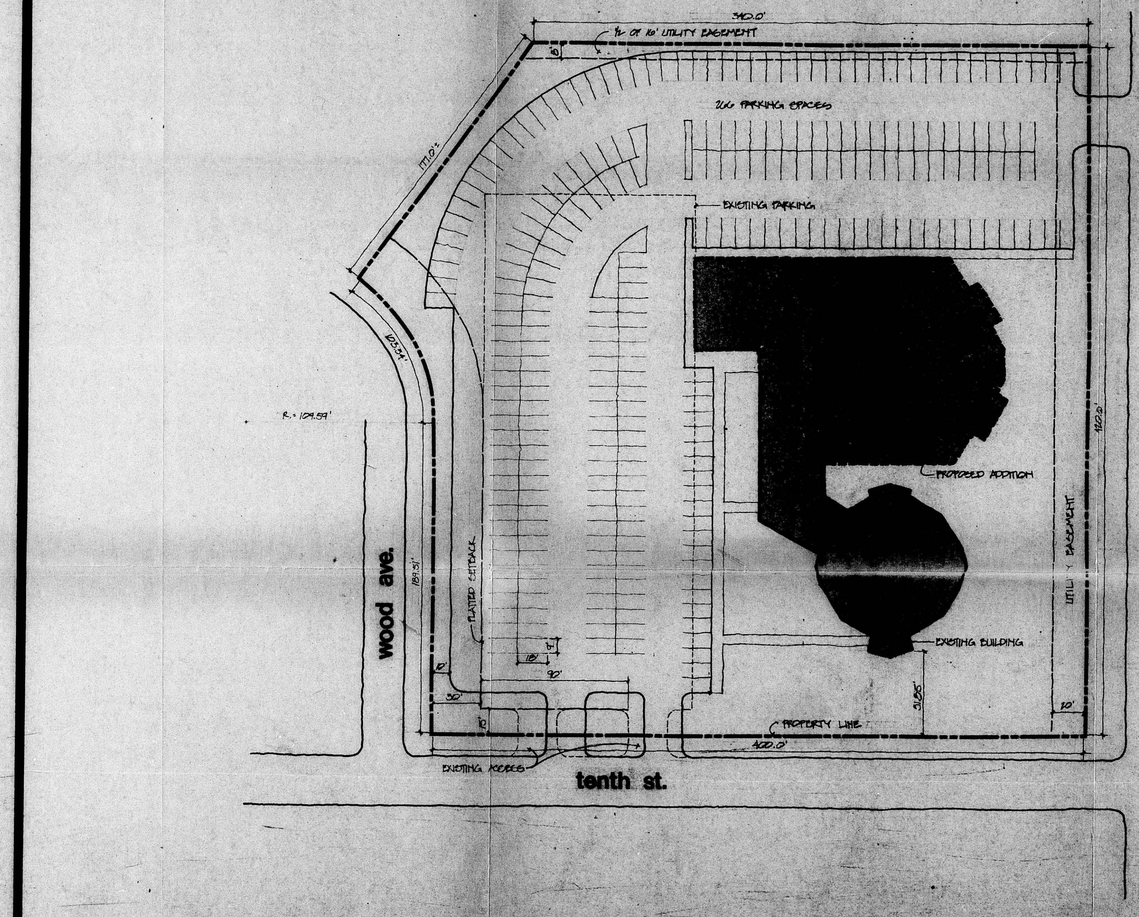

site plan

B2A 1479

FILMED FROM THE BEST AVAILABLE COPY

BZA 14-79

#379/WESTLINK CHRISTIAN CHURCH/WICHITA, KS. <379> 4-04-90

PLANT MATERIAL SCHEDULE

QTY.	BOTANICAL NAME	COMMON NAME	SIZE	ROOT	REMARKS
1	FRAXINUS PENNSYLVANICA 'M. S.'	MARSHALL'S SEEDLESS ASH	3" CAL.	B&B	
2	GLEDITSIA TRI. 'INERMIS' SHADEMASTER	SHADEMASTER HONEYLOCUST	3" CAL.	B&B	
3	GLEDITSIA TRI. 'INERMIS' SKYLINE	SKYLINE HONEYLOCUST	3" CAL.	B&B	
4	LIQUIDAMBAR STYRACIFLUA	SWEETGUM	3" CAL.	B&B	
5	PLATANUS ACERIFOLIA	LONDON PLANETREE	3" CAL.	B&B	
2	CERCIS CANADENSIS	REDBUD	1 1/2" CAL.	B&B	
2	MALUS 'ZUMI CALOCARPA'	ZUMI CRABAPPLE	1 1/2" CAL.	B&B	
2	PYRUS CALLERYANA 'BRADFORD'	BRADFORD PEAR	1 1/2" CAL.	B&B	
13	JUNIPERUS VIRGINIANA 'CHAMBERY'	CHAMBERY JUNIPER	5'-6" HT.	B&B	UNTRIMED PLANTS
2	PINUS MUGO	MUGO PINE	6'-8" HT.	B&B	
8	PINUS SYLVESTRIS	SCOTCH PINE	6'-8" HT.	B&B	
6	CORNUS STOLONIFERA COLORADENSIS	REDTWIG DOGWOOD	5 GAL.	CONT.	
10	EUONYMUS ALATUS 'COMPACTUS'	COMPACT BURNING BUSH	5 GAL.	CONT.	
11	EUONYMUS FORTUNEI 'MANHATTAN'	MANHATTAN EUONYMUS	5 GAL.	CONT.	
1	LIGUSTRUM OVI. 'REGELIANUM'	REGAL PRIVET	5 GAL.	CONT.	
3	LIGUSTRUM X VICARY	VICARY PRIVET	5 GAL.	CONT.	
5	SPIRAEA THUNBERGII 'FUJINO'	FUJINO PINK SPIREA	5 GAL.	CONT.	
5	SYRINGA VULGARIS	COMMON LILAC	5 GAL.	CONT.	
10	BERBERIS THUNBERGII ATRO. NANA	CRIMSON PYGMY BARBERRY	5 GAL.	CONT.	
7	COTONEASTER APICULATUS	CRANBERRY COTONEASTER	5 GAL.	CONT.	
8	EUONYMUS FORTUNEI 'KEWENSIS'	DWARF FLOWERING DUNCE	5 GAL.	CONT.	
8	EUONYMUS FORTUNI 'EM. CUSHION'	EMERALD CUSHION EUONYMUS	5 GAL.	CONT.	
6	HYPERICUM X MOSERIANUM	ST. JOHN'S WORT	5 GAL.	CONT.	
8	JUNIPERUS HORIZONTALIS 'PLUMOSA'	ANDORRA JUNIPER	5 GAL.	CONT.	
10	JUNIPERUS HORIZONTALIS 'SARGENTII'	SARGENTII JUNIPER	5 GAL.	CONT.	
13	LIGUSTRUM VULGARE 'LODENSE'	LODENSE PRIVET	5 GAL.	CONT.	
13	SPIREA BRUMALDA 'ANTHONY WATERER'	ANTHONY WATERER SPIREA	5 GAL.	CONT.	
105	EUONYMUS FORTUNEI 'COLORATUS'	PURPLE LEAF WINTERCREEPER	1 GALLON	CONT.	PLANT 15' O.C.
30	JUNIPERUS HORIZONTALIS 'WILTONII'	BLUE RUG JUNIPER	1 GALLON	CONT.	PLANT 24" O.C.

GENERAL NOTES:

TRANSPLANTING OF TREES SHALL BE PERFORMED BY TRUCK MOUNTED TREE SPADE WITH MINIMUM SIZE OF 7/8" DIAMETER.

TREES THAT ARE TO BE TRANSPLANTED SHALL BE RELOCATED TO AREA STAKED BY OWNERS REPRESENTITIVE. UTILITIES ARE TO LOCATED BY AUTHORITIES BEFORE WORK IS TO PROCEED. IRRIGATION PIPE THAT IS UNCOVERED BY CONSTRUCTION SHALL BE FLAGGED BY CONTRACTOR.

TOTAL QUANTITIES OF MATERIALS SHOWN ON LANDSCAPE DRAWINGS SHALL TAKE PRECEDENCE OVER QUANTITIES SHOWN ON PLANT SCHEDULE. LANDSCAPE CONTRACTOR SHALL BE RESPONSIBLE FOR VERIFYING ALL QUANTITIES ON THE PLANTING PLAN.

ALL AREAS OF TURF DISTURBED BY CONSTRUCTION SHALL BE RESEEDED WITH PROPER TURF TYPE SEED. AREAS OF RESEEDING SHALL HAVE A MINIMUM OF 4" TOPSOIL PLACED OVER SUBSOIL BEFORE PLANTING.

PLACE 3"-4" WOOD CHIP MULCH IN ALL SHRUB BEDS, 4" OF WOOD CHIP MULCH IN ALL TREE SAUCERS AND 1" OF MULCH IN THE GROUND COVER BEDS.

USE TRIANGULAR SPACING IN PLACEMENT OF GROUND COVERS SPACED AS SHOWN ON PLANTING SCHEDULE.

REPORT ANY DISCREPANCIES IN THE PLANTING PLAN TO THE LANDSCAPE ARCITHECT PRIOR TO STARTING CONSTRUCTION.

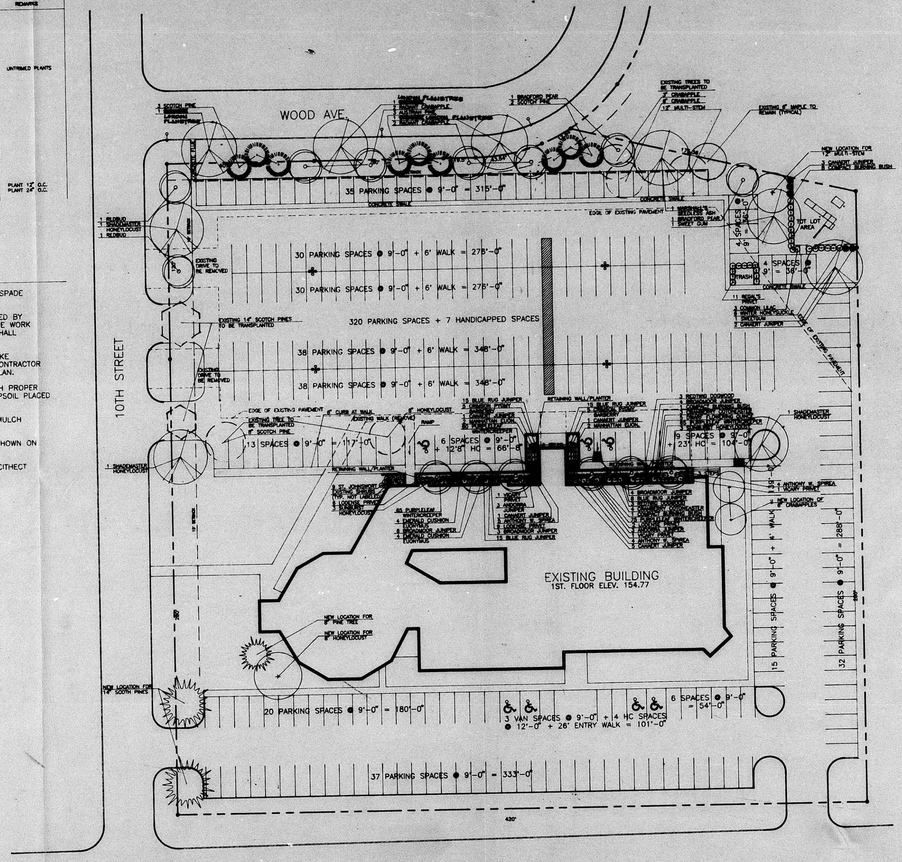

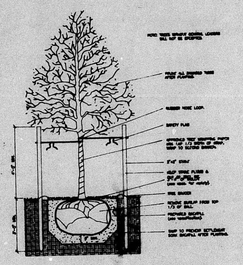

TREE PLANTING & STAKING DETAIL

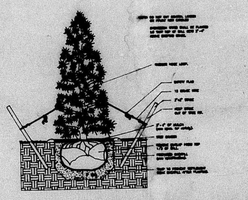

EVERGREEN PLANTING & STAKING DETAIL

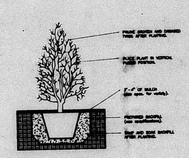

SHRUB PLANTING DETAIL

NORTH

0 30' 60' 90'

SCALE: 1" = 30'-0"

Site Planning Associates Inc
520 S. Holland, Suite 410
Wichita, Kansas 67209
(316) 721-1580

Sheet No.

project no: 90379
drawn by: L. ENGLER
date: 4-04-90
of

WESTLINK CHRISTIAN CHURCH

LANDSCAPE PLANTING AND TRANSPLANTING PLAN

BZA 14-79 Approved landscape plan per resolution condition No. 4

L.O. 4-11-90

FILMED FROM THE BEST AVAILABLE COPY