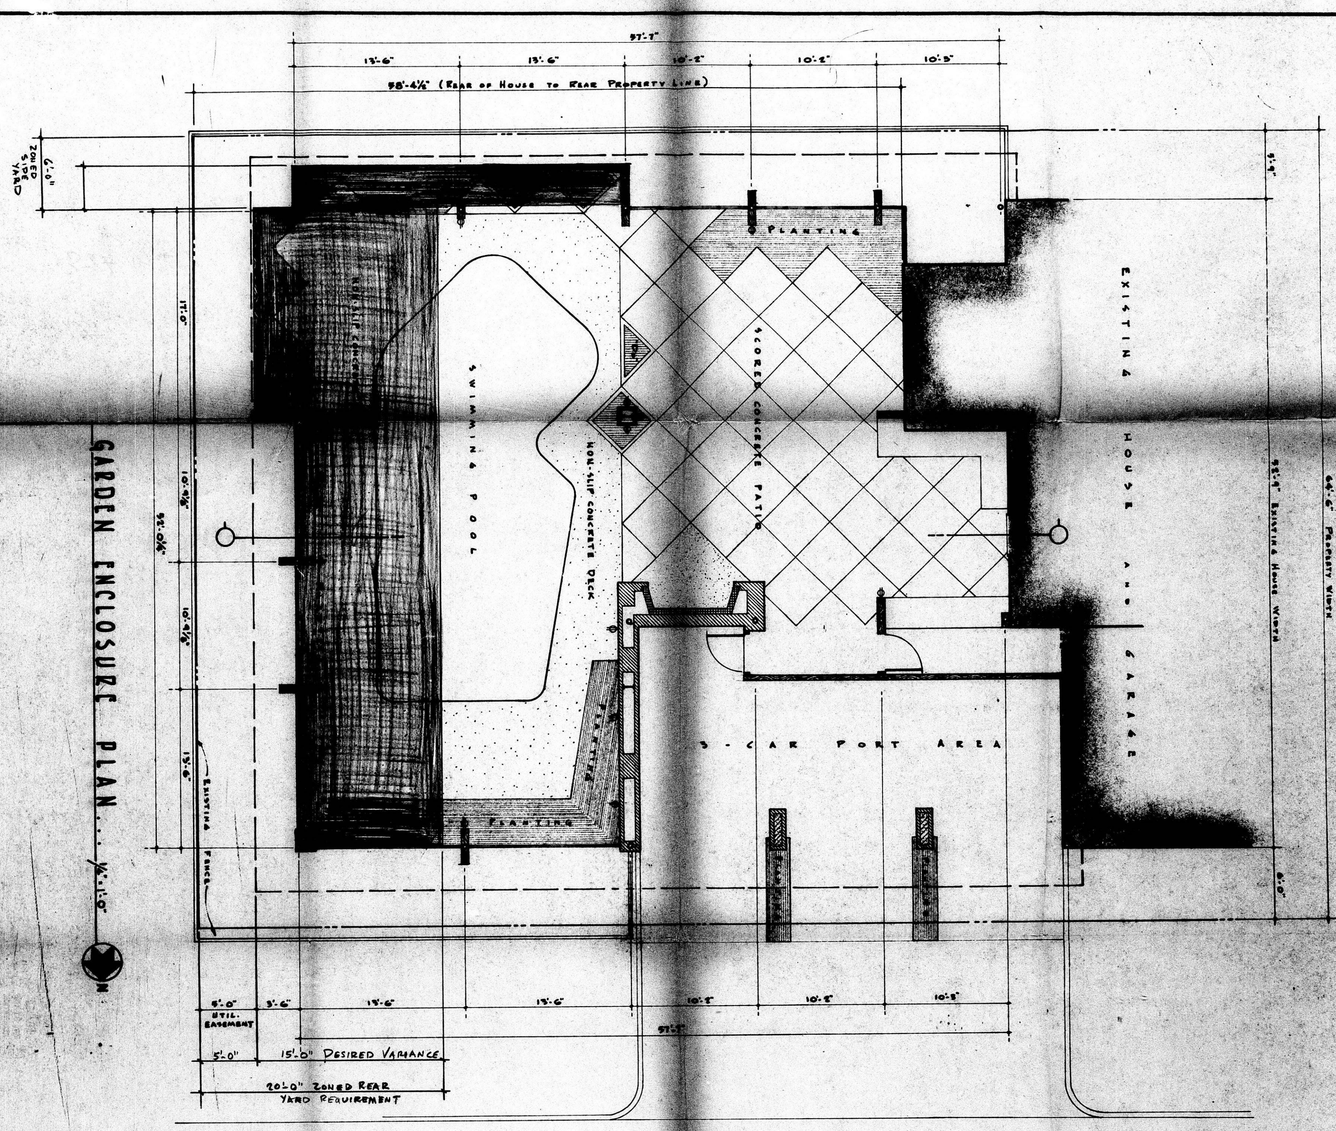

GARDEN ENCLOSURE PLAN . . . 1/8"=1'-0"

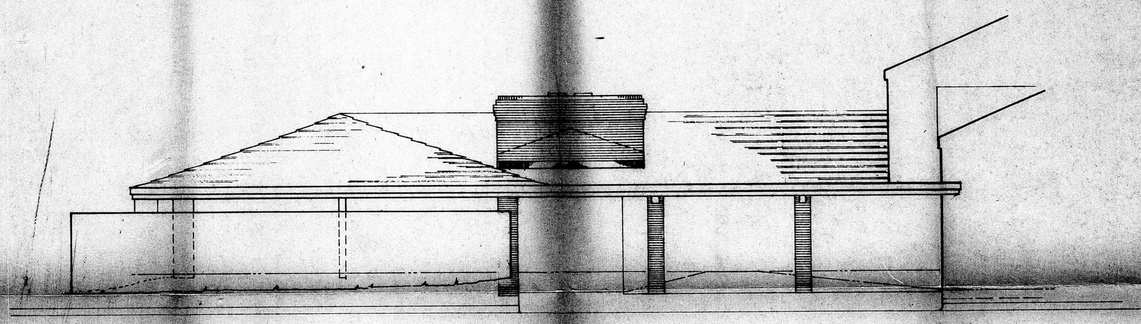

NORTH SIDE ELEVATION . . . 1/8"=1'-0"

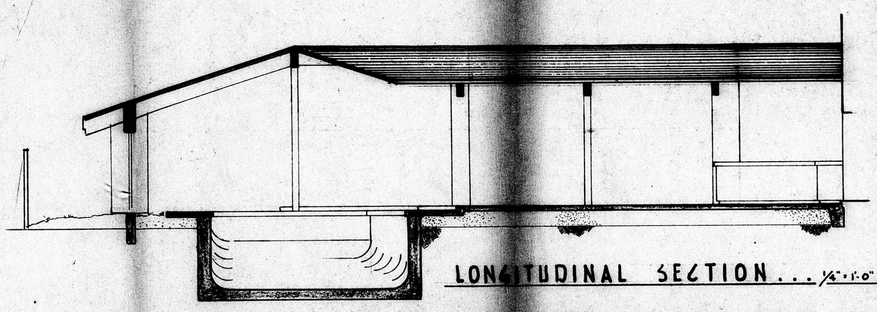

LONGITUDINAL SECTION . . . 1/8"=1'-0"

KRUSE ROBERTS SMITH

KRUSE, ROBERTS, AND SMITH
ARCHITECTS
AND PLANNING CONSULTANTS
WICHITA KANSAS

YARD AND POOL DEVELOPMENT
FOR MR. AND MRS. DEAN WHITE
152 NORTH BATTIN WICHITA KANSAS

25 MAY 1962

FILMED FROM THE BEST AVAILABLE COPY ....

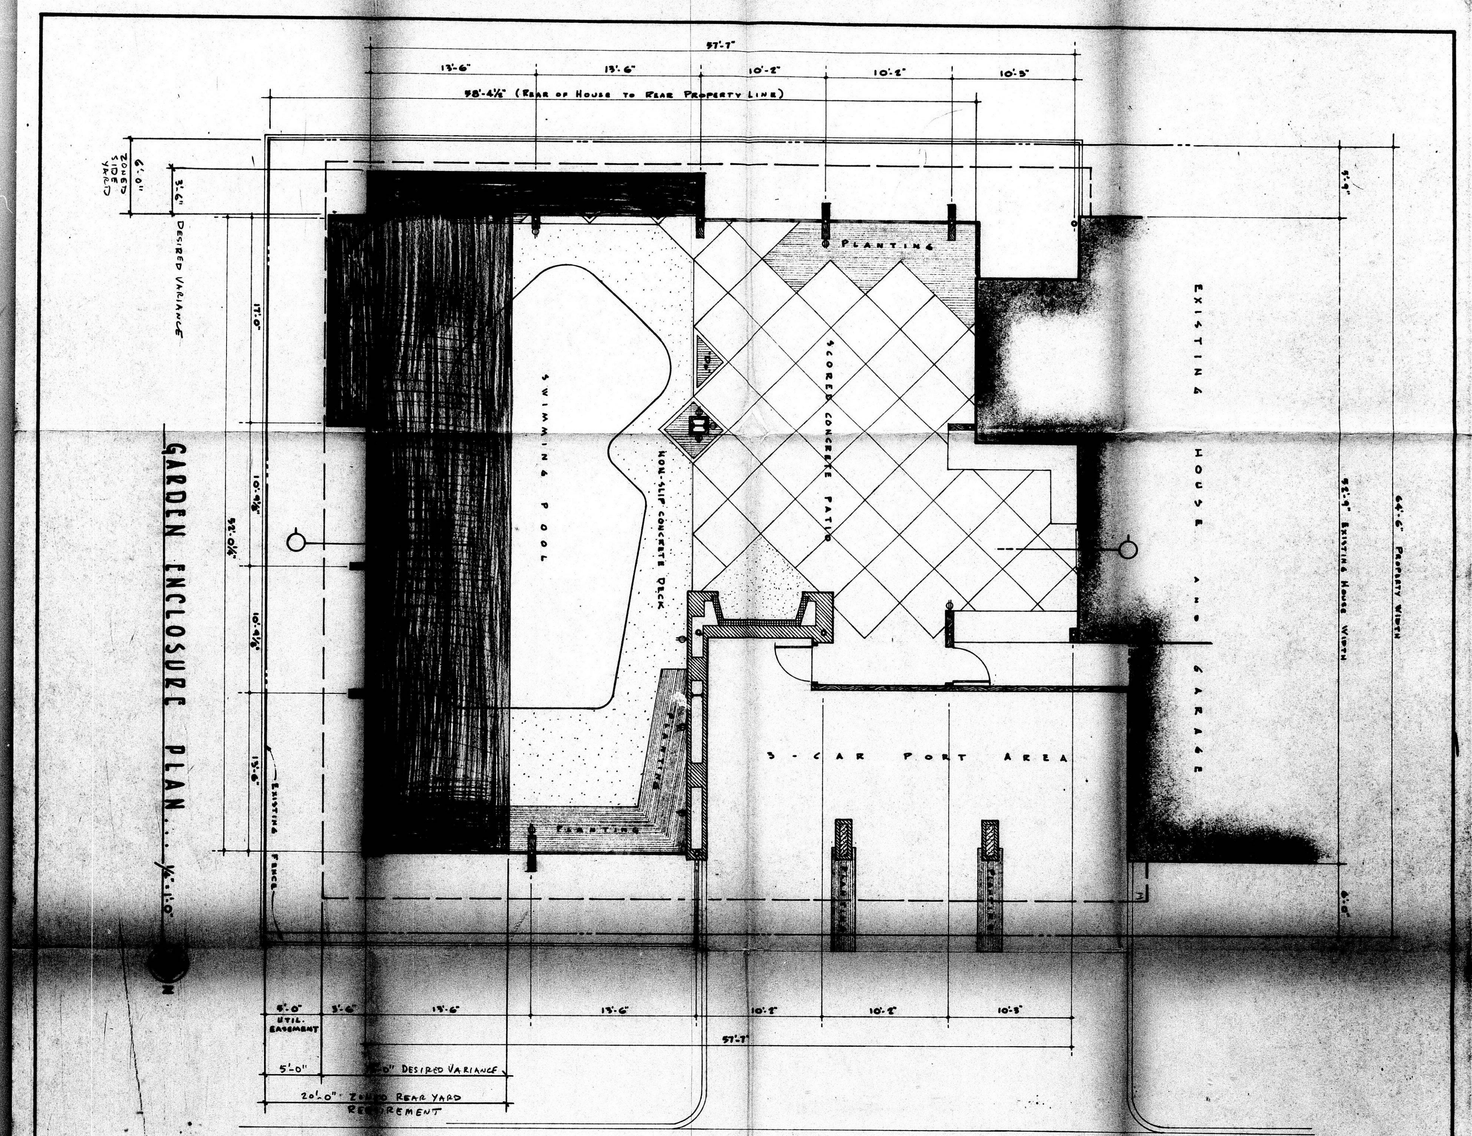

FILMED FROM THE BEST AVAILABLE COPY....