B.M. 106.65 80# Spike, S.E. Side 14" Elm Tree, S.E. Cor. Geo. Wash. & Funston.

Stationing on 9' Offset from N.P.L. Base Line is N.P.L.

N


NOTE TO FIELD ENGR. & CONTRACTOR:
All Entrance Pipes are to be Disposed of in Accordance with City Dist. Checker's Instructions.

NOTE TO FIELD ENGR.:
Take new cross-sections & topo. notes previous to construction.

NOTE: Install 15" R.C.P. in Ditch to Allow Flo South. Shape Asphalt Hook-up for Flo into Ditch.

Survey
Plan
Exc
Checked

Bk

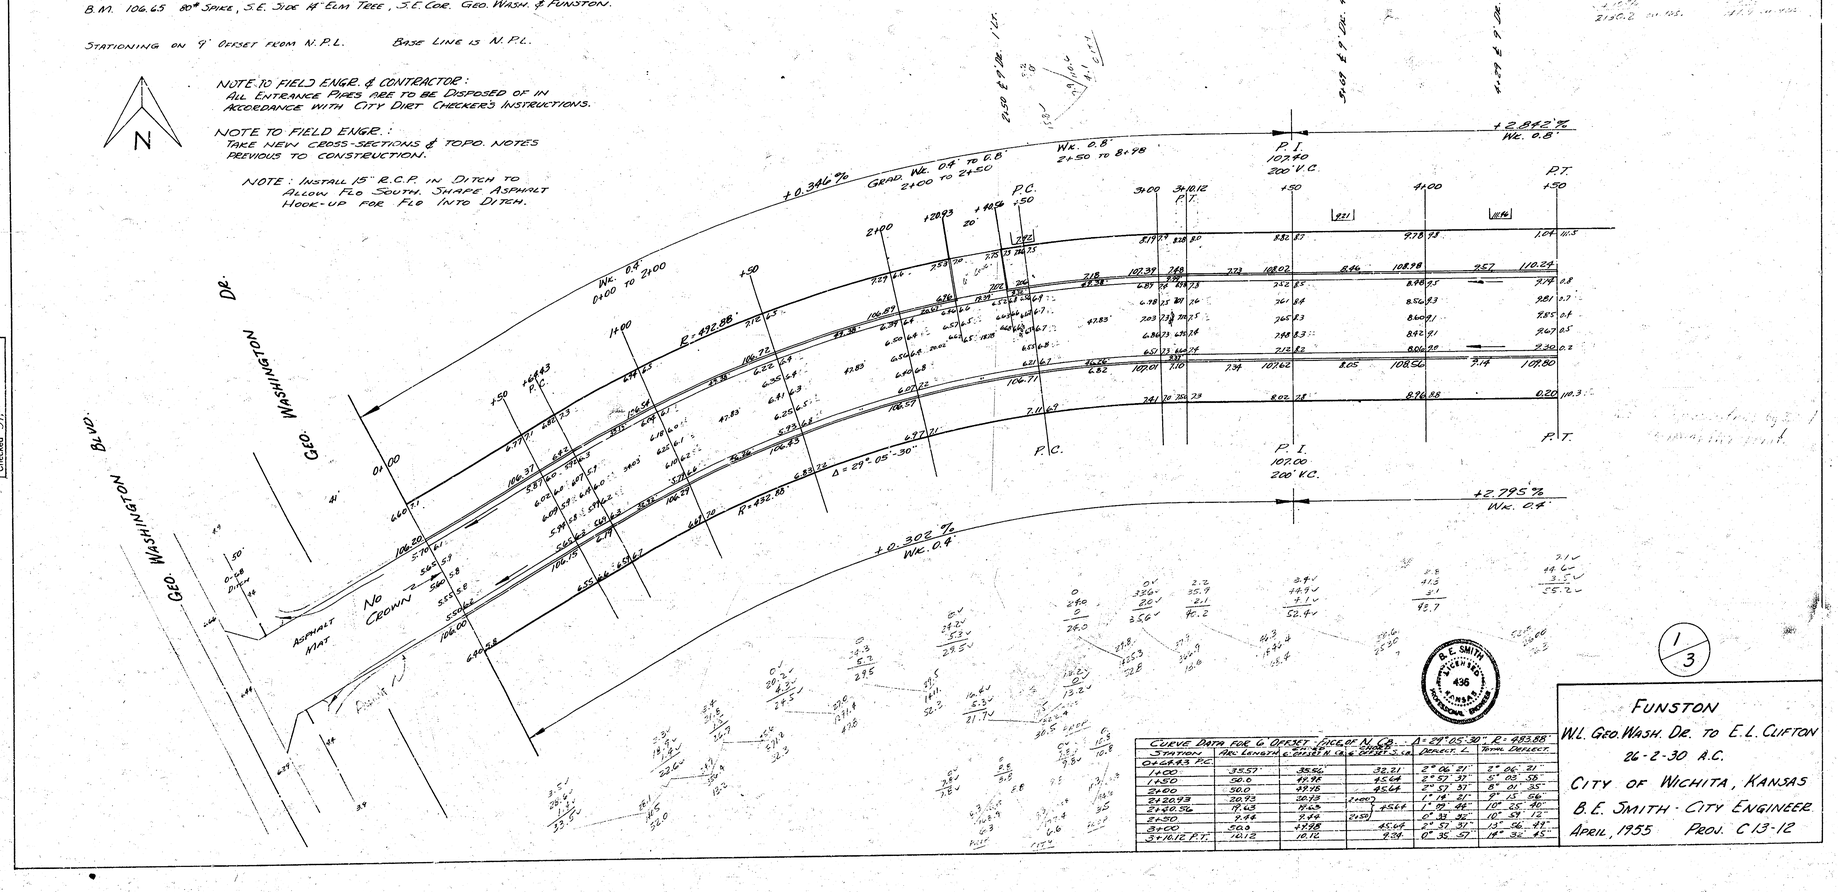

1/3

Funston


W.L. Geo. Wash. Dr. to E.L. Clifton

26-2-30 A.C.

City of Wichita, Kansas

B.E. Smith - City Engineer

April, 1955 Proj. C13-12

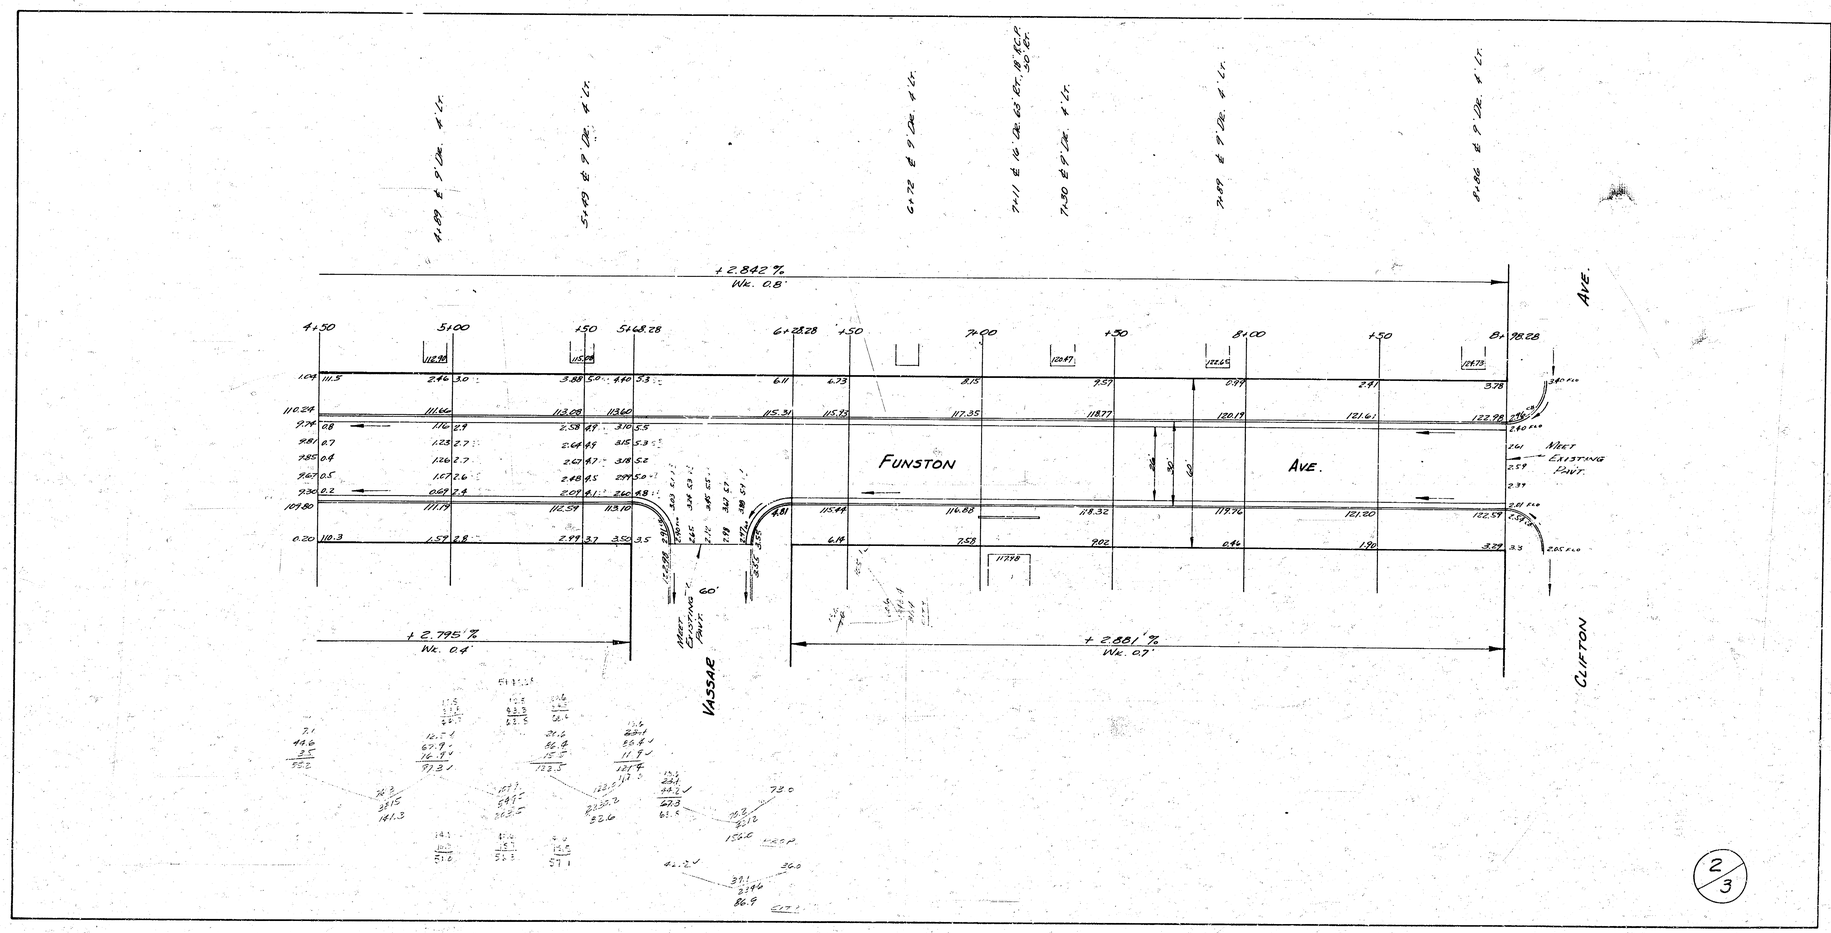
4+50
5+00
+50
5+48.28
6+28.28
+50
7+00
+50
8+00
+50
8+78.28
+2.842 %
Wc. 0.8'
AVE.
FUNSTON
AVE.
60'
Meet Existing Pavt.
+2.795 %
Wc. 0.4'
+2.681 %
Wc. 0.7'
VASSAR
CLIFTON
Meet Existing Pavt.