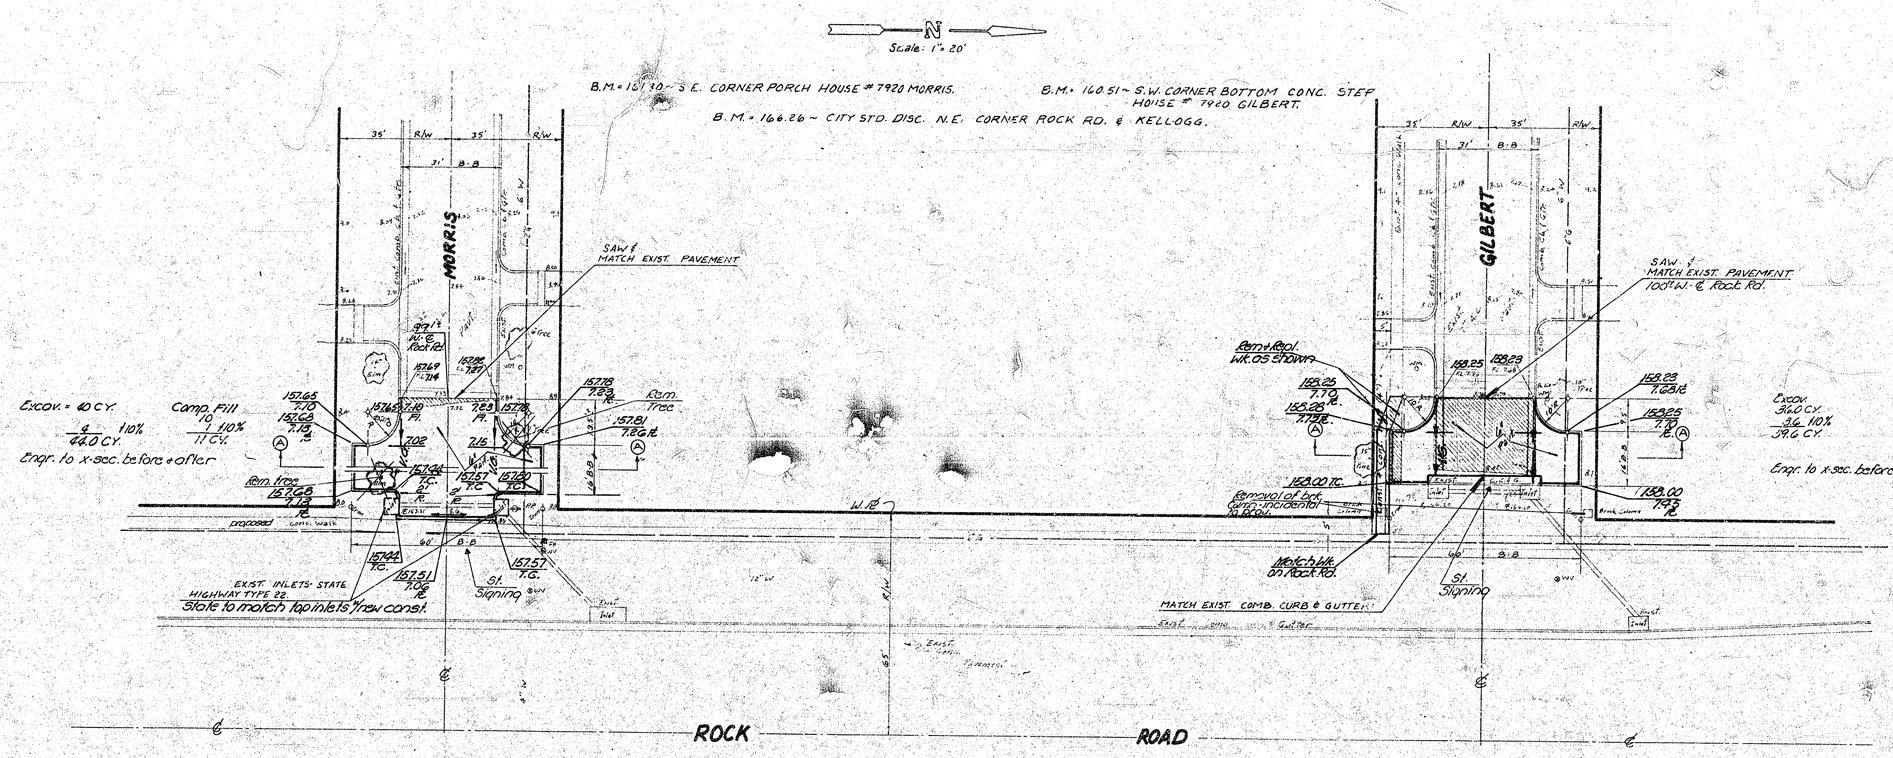

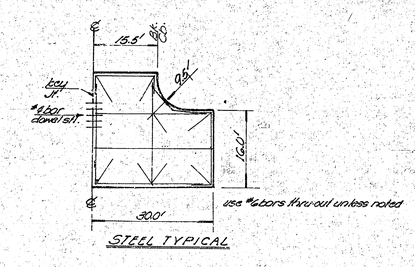

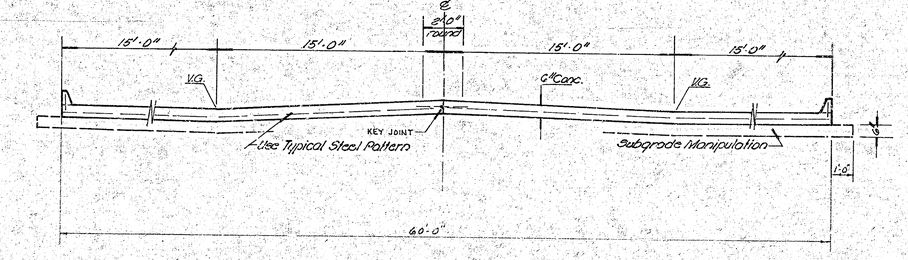

SECTION A-A
NOT TO SCALE

GILBERT STREET + MORRIS STREET - From 3 West of Rock Rd. to + including Cul-de
City Of Wichita, Kansas

R.W. Linn — City Engineer
Date Nov. 1976 — Proj. No. DAKS 5760 / DAKS 5760
6" Conc. Pavt. J. Int. Cb.

D. Krug No. DAK 263
PLOT - K'LOG + SEQ 11-5-76

FILMED FROM THE BEST AVAILABLE COPY .....