H-7

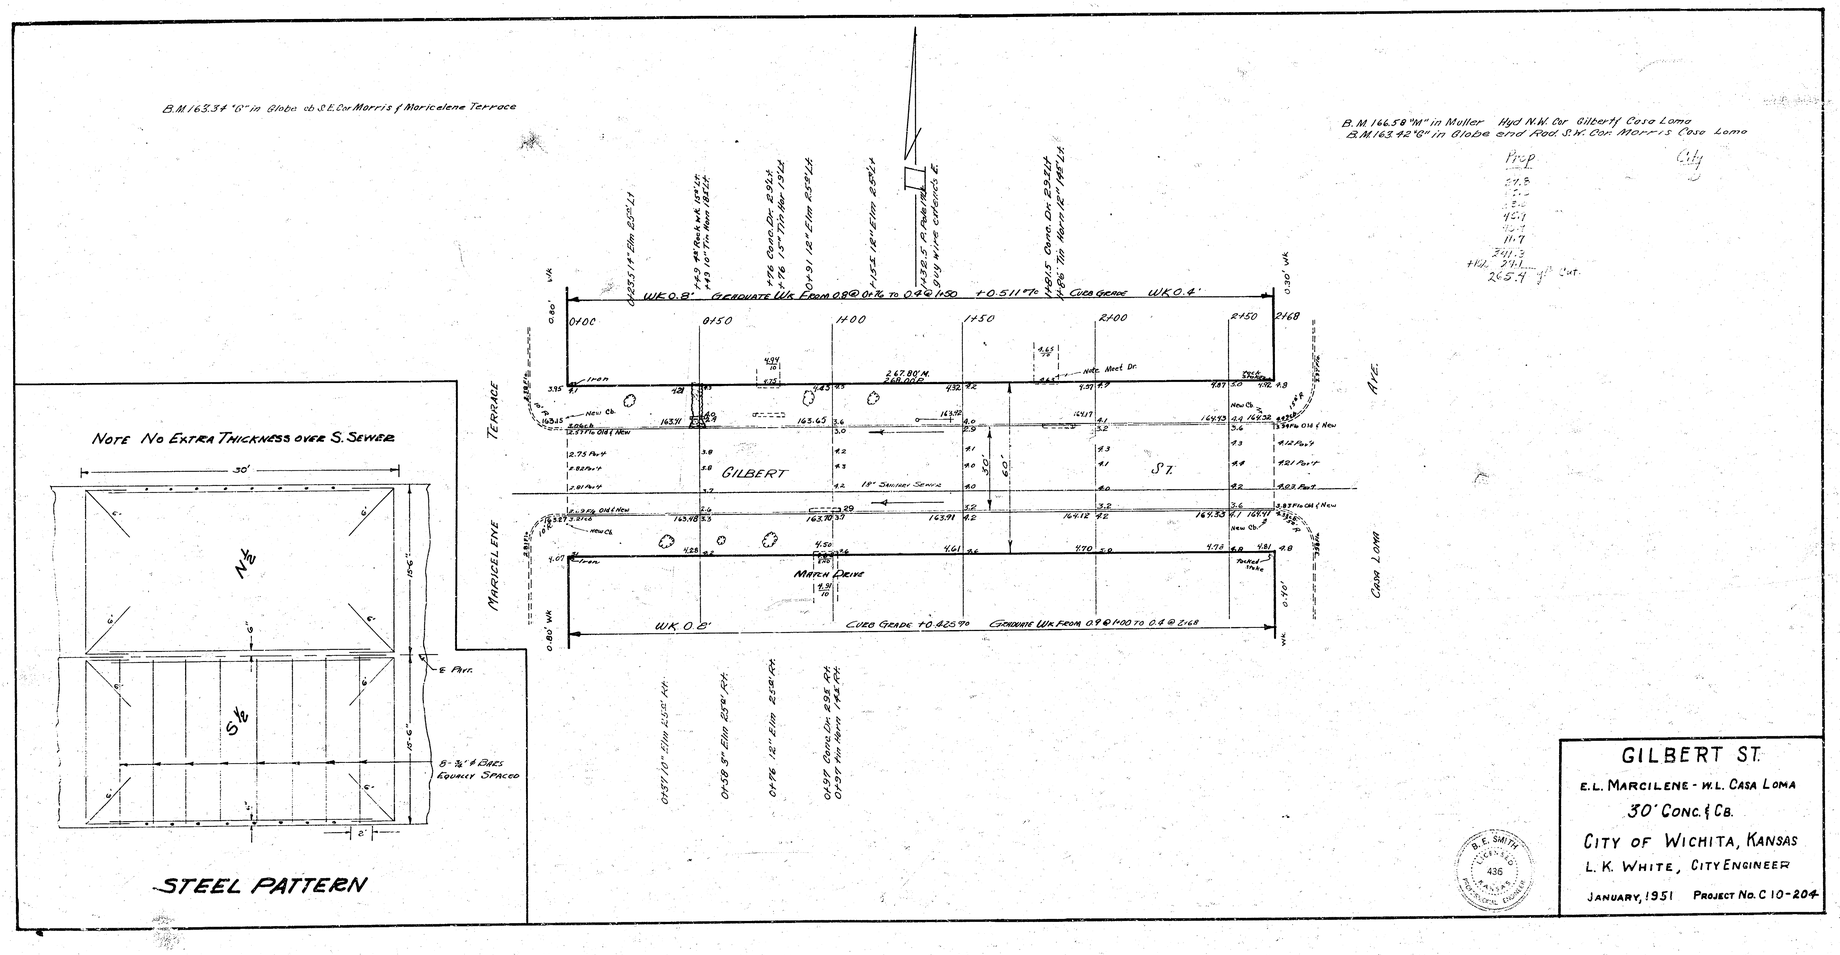

GILBERT ST.

E.L. MARCILENE - W.L. CASA LOMA

30' CONC. & CB.

CITY OF WICHITA, KANSAS

L. K. WHITE, CITY ENGINEER

JANUARY, 1951 PROJECT NO. C 10-204

R. E. SMITH LICENSED 436 KANSAS PROFESSIONAL ENGINEER