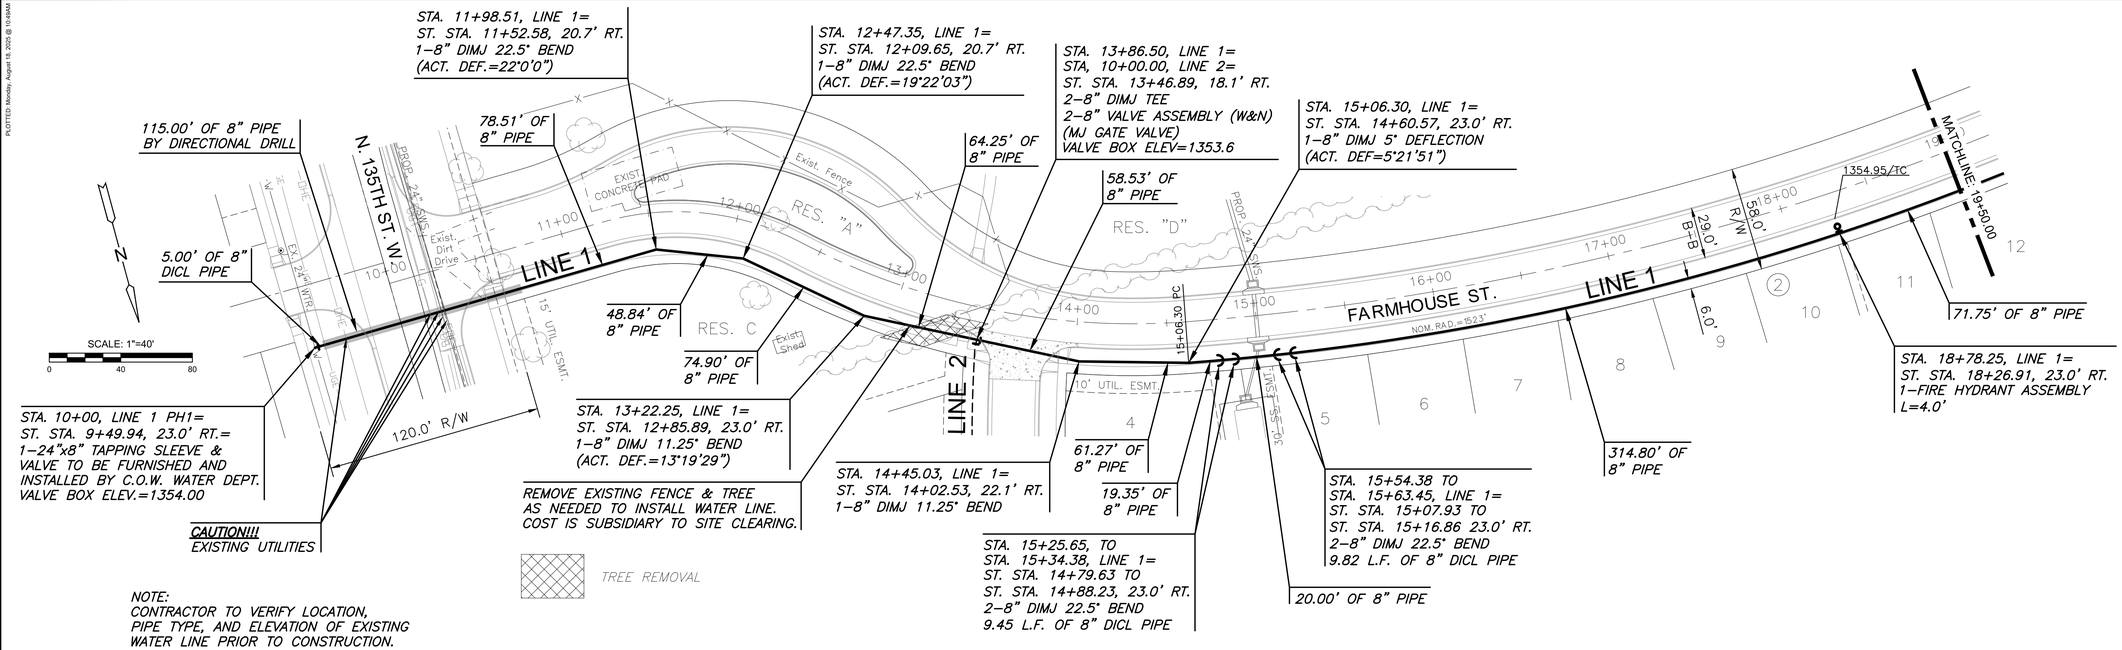

PLAN WATER LINE 1 (10+00.00 - 19+50.00)

PROFILE WATER LINE 1 (10+00.00 - 19+50.00)

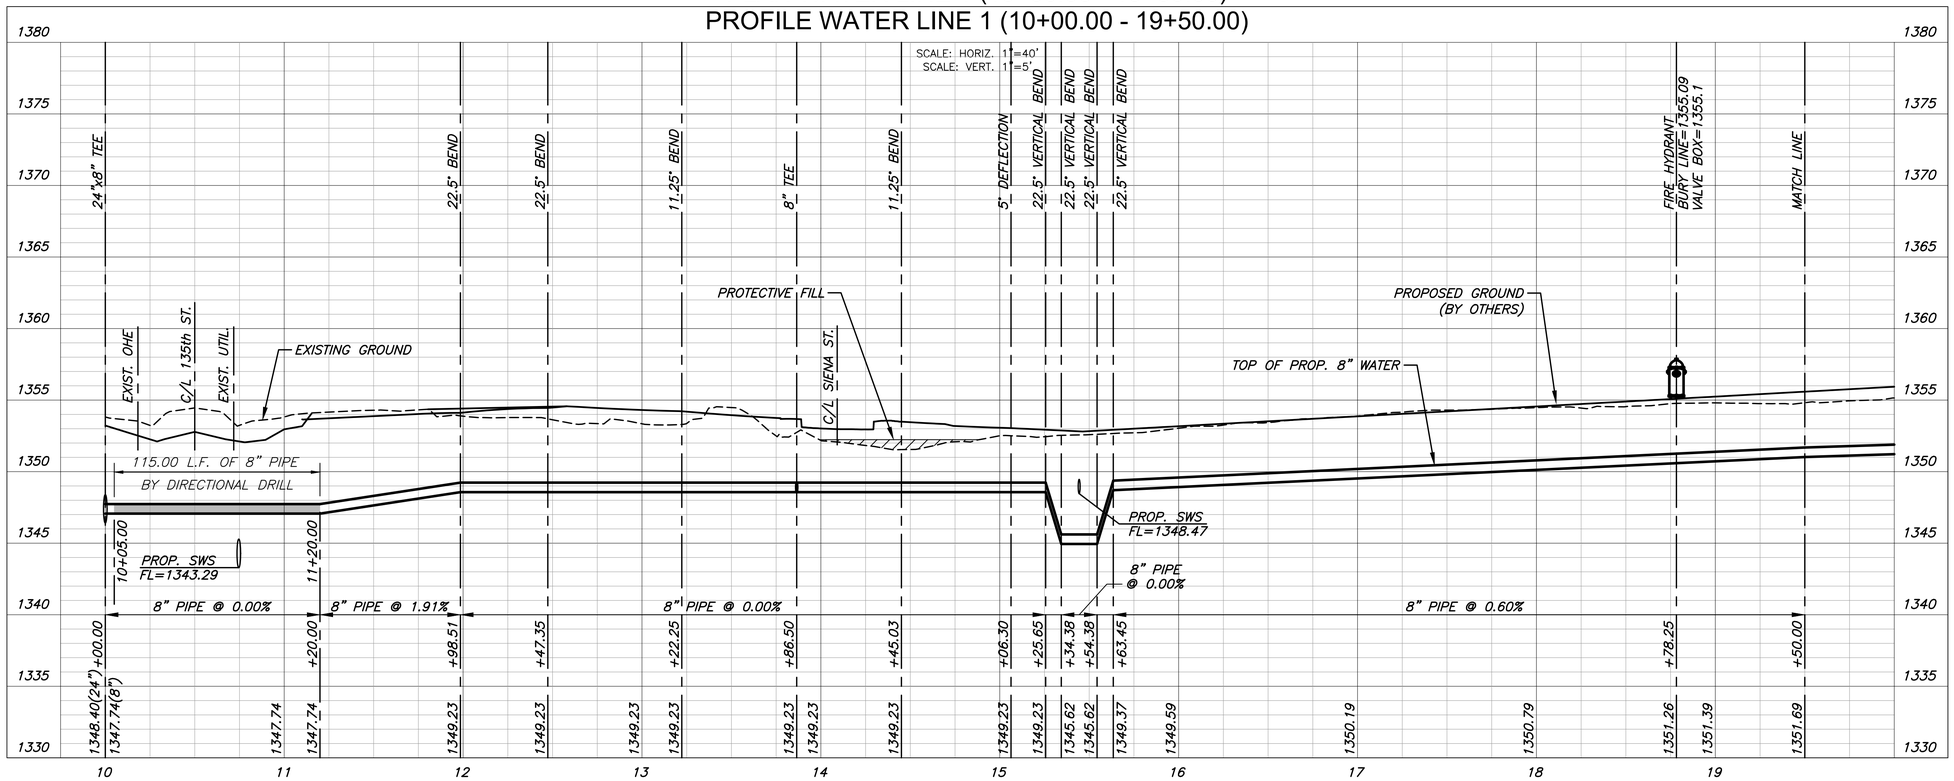

MKEC
Wichita, KS • 316.684.9600

SCOTT PRESTON EVANS
LICENSED
24423
KANSAS
PROFESSIONAL ENGINEER
9/10/25

WATER DISTRIBUTION PLANS FOR

COURTYARDS AT JACOBS FARM 2ND

PHASE 1

WATER LINE 1
10+00.00 - 19+50.00

PROJECT NO. 448-2025-014383
SCALE 1" = 40'

DRAWN	DESIGNED	CHECKED
JWC	DFL	SPE

NO.	REVISION	DATE
0	ISSUED FOR CONSTRUCTION	08/18/2025

SHEET NO.
C-102-W01
02 OF 28

PLOTTED: Monday, August 18, 2025 @ 10:48AM
J:\PROJECTS\0222\22010\0286_PERFECTION_JACOBS 135TH AND CENTRAL\00_2025\06 CAD\SHTS\05 CIVIL\WTR\SECOND ADDITION\220286_C-102-W01.DWG
©2025 MKEC ENGINEERING, INC. ALL RIGHTS RESERVED WWW.MKEC.COM THESE DRAWINGS AND THEIR CONTENTS, INCLUDING, BUT NOT LIMITED TO, ALL CONCEPTS, DESIGNS, & IDEAS ARE THE EXCLUSIVE PROPERTY OF MKEC ENGINEERING, INC. (MKEC), AND MAY NOT BE USED OR REPRODUCED IN ANY WAY WITHOUT THE EXPRESS CONSENT OF MKEC.