
PROJECT NO. C16-41

GOVERNEOUR ROAD


FROM N.L. HARRY ST. TO W.L. ROYAL ROAD

B.E. SMITH CITY ENGINEER CITY OF WICHITA KANSAS

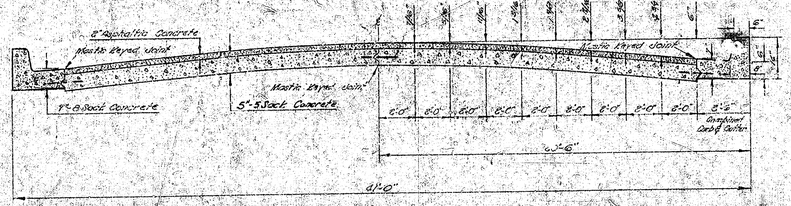

TYPICAL SECTION

NOT TO SCALE

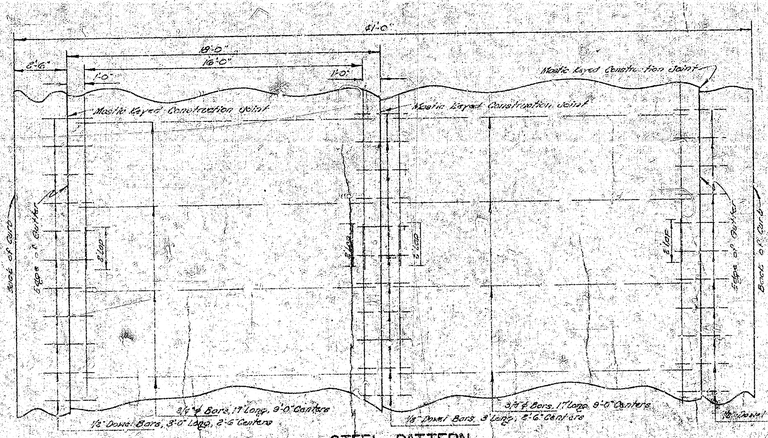

STEEL PATTERN

USE 3/4" ø BARS EXCEPT WHERE NOTED

NOT TO SCALE


1/2

B.M. 148.53 "M" in Mueller Fire Hydrant N.W. Corner Harry & Governeour Rd.

B.M. 150.38 "M" in Mueller Fire Hydrant N.W. Corner Royal Road & Governeour Rd.

Scale: 1" = 20'

NOTE:
Contractor to clear right-of-way, grade portings & compact fill for proposed Sidewalk. Sidewalk to be constructed by others.

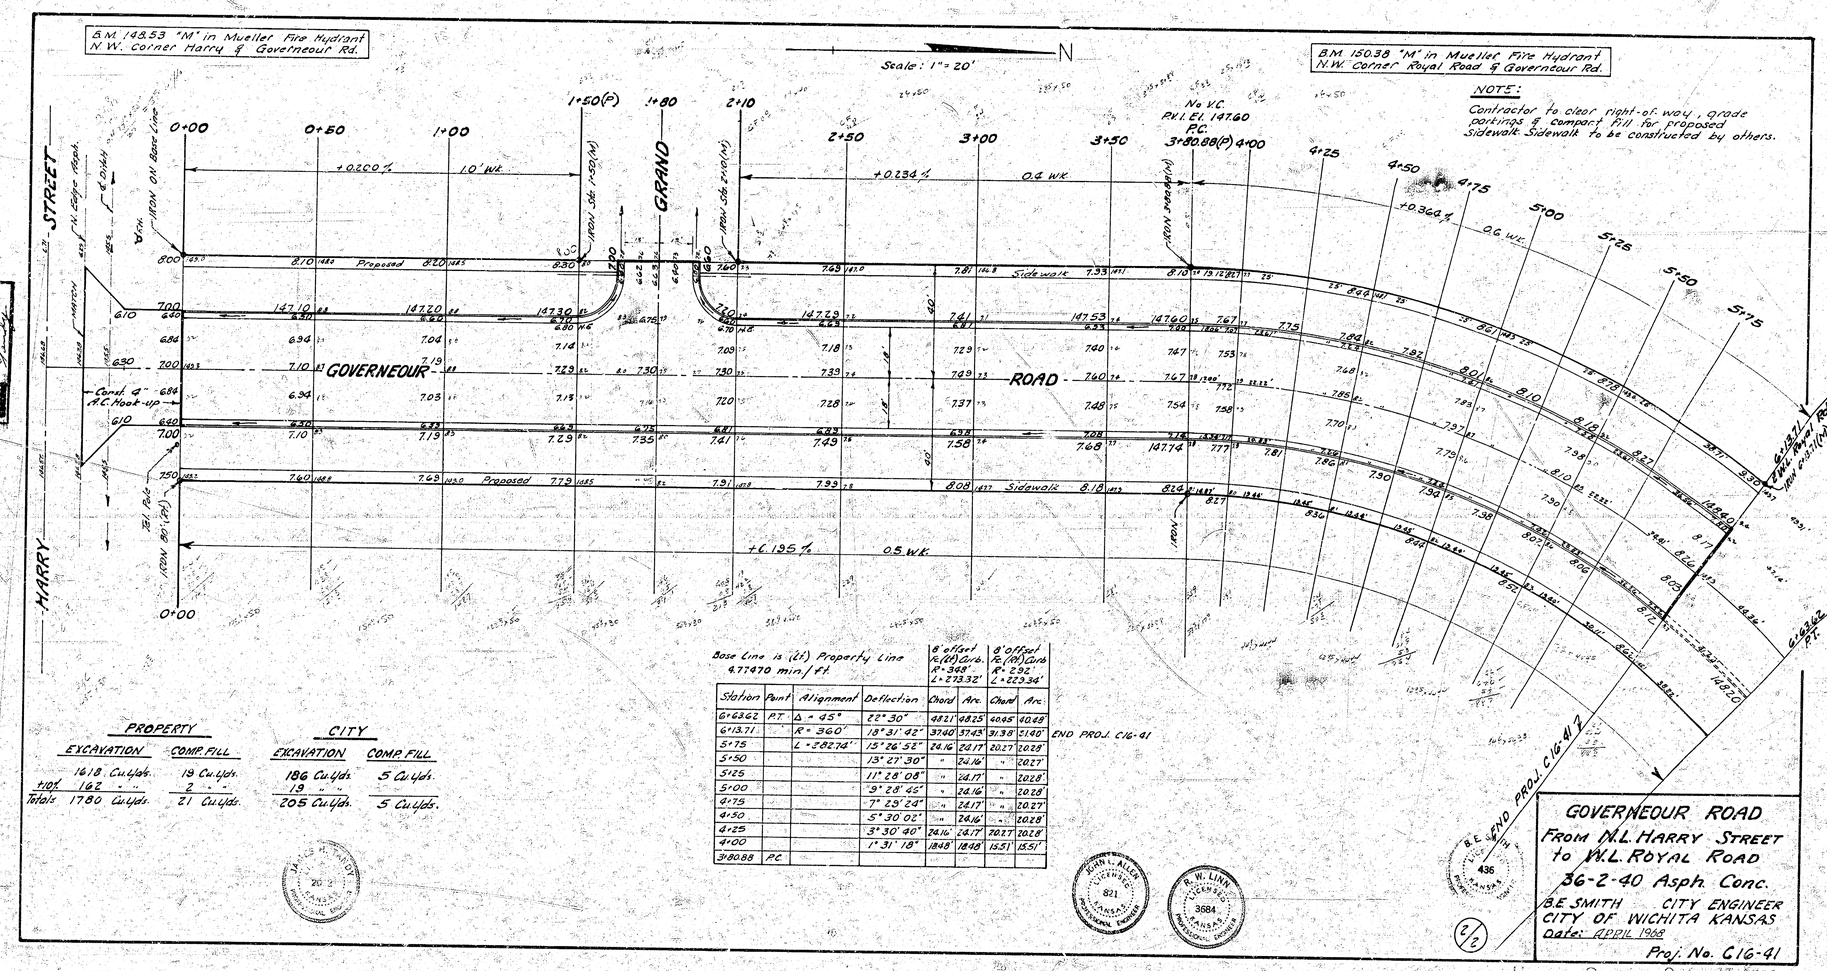

Station	Point	Alignment	Deflection	8' offset Rt.(Lt) Curb. R = 968' L = 273.32' Chord	Arc.	8' Offset Rt.(Lt) Curb R = 292' L = 223.34' Chord	Arc.
6+63.62	PT	Δ = 45°	22° 30"	482.1'	482.5'	40.95'	40.98'
6+13.71		R = 360'	18° 31' 42"	374.0'	374.3'	31.38'	31.40'
5+75		L = 382.74'	15° 26' 52"	24.16'	24.17'	20.27'	20.28'
5+50			13° 27' 30"	"	24.16'	"	20.27'
5+25			11° 28' 08"	"	24.17'	"	20.28'
5+00			9° 28' 45"	"	24.16'	"	20.28'
4+75			7° 29' 24"	"	24.17'	"	20.27'
4+50			5° 30' 02"	"	24.16'	"	20.28'
4+25			3° 30' 40"	24.16'	24.17'	20.27'	20.28'
4+00			1° 31' 19"	184.8'	184.8'	15.51'	15.51'
3+80.88	PC						

END PROJ. C16-41

PROPERTY		CITY	
EXCAVATION	COMP. FILL	EXCAVATION	COMP. FILL
1618 Cu.Yds.	19 Cu.Yds.	186 Cu.Yds.	5 Cu.Yds.
1104 162 " "	2 " "	19 " "	
Totals 1780 Cu.Yds.	21 Cu.Yds.	205 Cu.Yds.	5 Cu.Yds.

B.E. SMITH 436 PROFESSIONAL ENGINEER KANSAS

JAMES T. HARVEY 20 PROFESSIONAL ENGINEER KANSAS

JOHN L. ALLEN 821 LICENSED PROFESSIONAL ENGINEER KANSAS

R. W. LINN 3684 LICENSED PROFESSIONAL ENGINEER KANSAS

GOVERNEOUR ROAD
FROM W.L. HARRY STREET to W.L. ROYAL ROAD
36-2-40 Asph. Conc.

B.E. SMITH CITY ENGINEER
CITY OF WICHITA KANSAS
Date: APRIL 1968

Proj. No. C16-41

2/2