~~Fannie~~ Greenwood AVE. PAVING PLAN - 22-2-30 CONC.

B.M. Elev. - 104.06 - on S. end of curb at back of C, S.E. Cor. - Fanny & Orme.

NL - Indianapolis to L Orme.

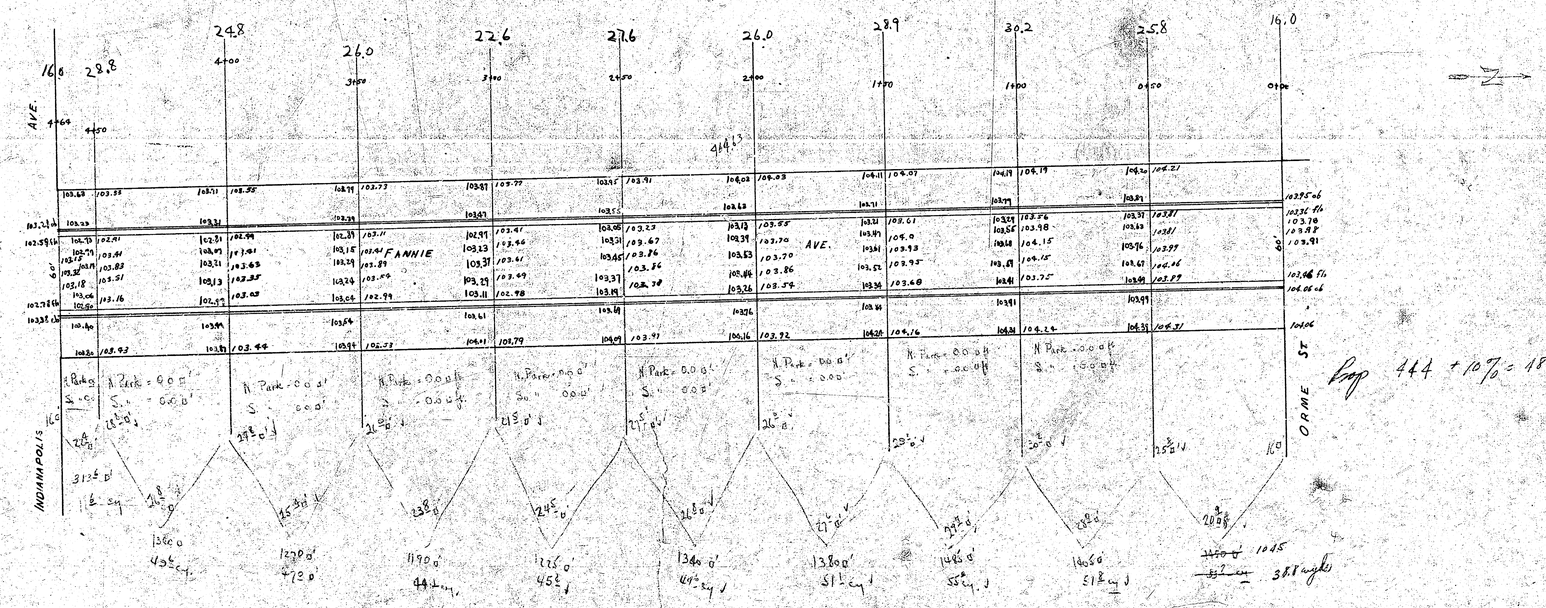

Prop 444 + 10% = 188.1 angle