B.M. BOLT IN E.S. HACKBERRY TREE N.E. COR WASHINGTON & HAMILTON ELEV. 93.29


NOTE
STA ON N.P.L.

N½ Hamilton Rd

Prop
Excav
2319.2 yds³
+10%
2551.1 yds³

Fill
285 yds x 0.93 x 39 lbs / 2000 lbs/T + 3 lbs = 43 lbs

City
Excav
743.6 yds³
+10%
768.0 yds³

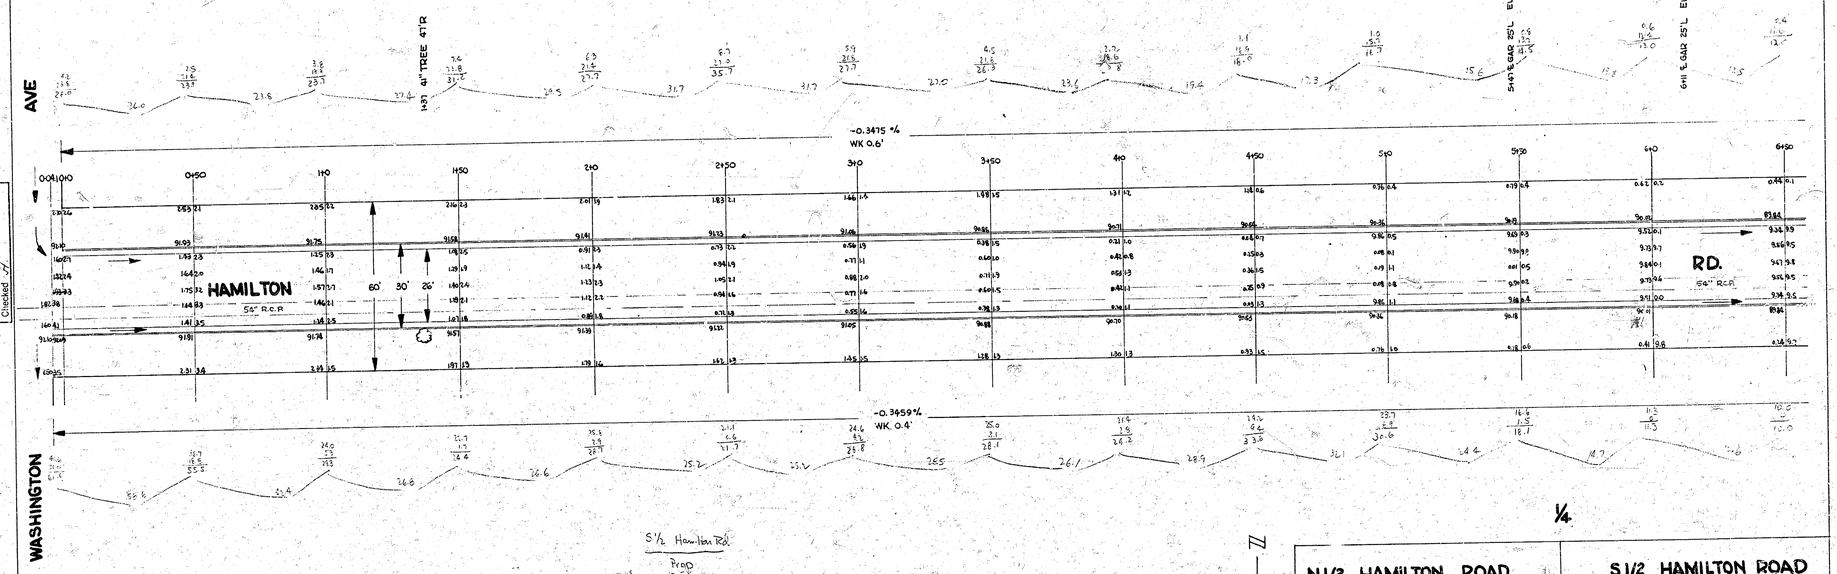

S½ Hamilton Rd

Prop
Excav
1697.1 yds³
+10%
1866.8 yds³

Fill
724.5 yds³ x 1.143 x 13.3 lbs / 2000 lbs/T + 13.3 lbs = 26.1 lbs

NOTE TO ESTIMATOR

ALL INTERSECTIONS & HOOKUP INCLUDED ON PROJ. NO C14-13

B.E. SMITH LICENSED KANSAS PROFESSIONAL ENGINEER 436

¼

N1/2 HAMILTON ROAD	S1/2 HAMILTON ROAD
E.L. WASHINGTON TO W.L. HYDRAULIC	E.L. WASHINGTON TO W.L. HYDRAULIC


26-2-30 ASPH. CONC.

CITY OF WICHITA, KANSAS

PROJ. NO. C14-13 — B.E. SMITH CITY ENGINEER — APRIL 1954 — PROJ. NO. C14-77

NOTE TO CONTRACTOR & INSPECTOR

SEE PAGE 4 FOR DETAIL OF STEEL PATTERN
AROUND REINF. CONC. M.H. & OVER S.W.S.

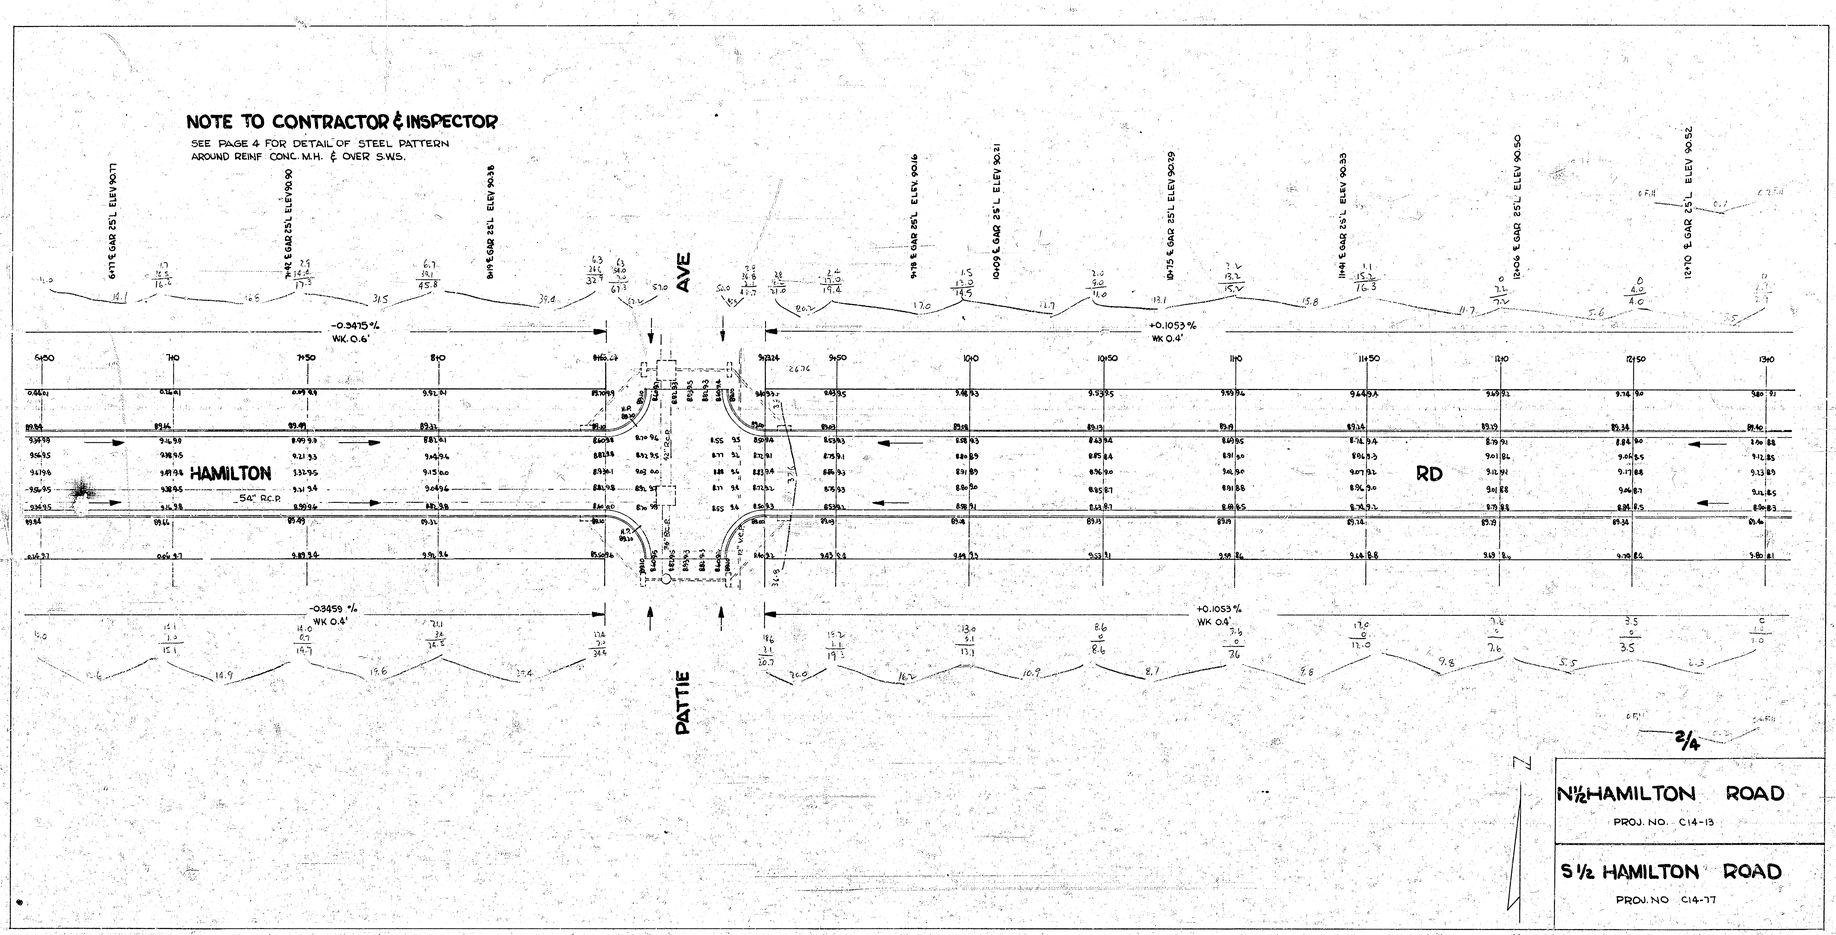

2/4


N½ HAMILTON ROAD

PROJ. NO. C14-13

S½ HAMILTON ROAD

PROJ. NO C14-77

B.M. PROP IRON N.E. COR. VICTORIA & HAMILTON ELEV. 8954

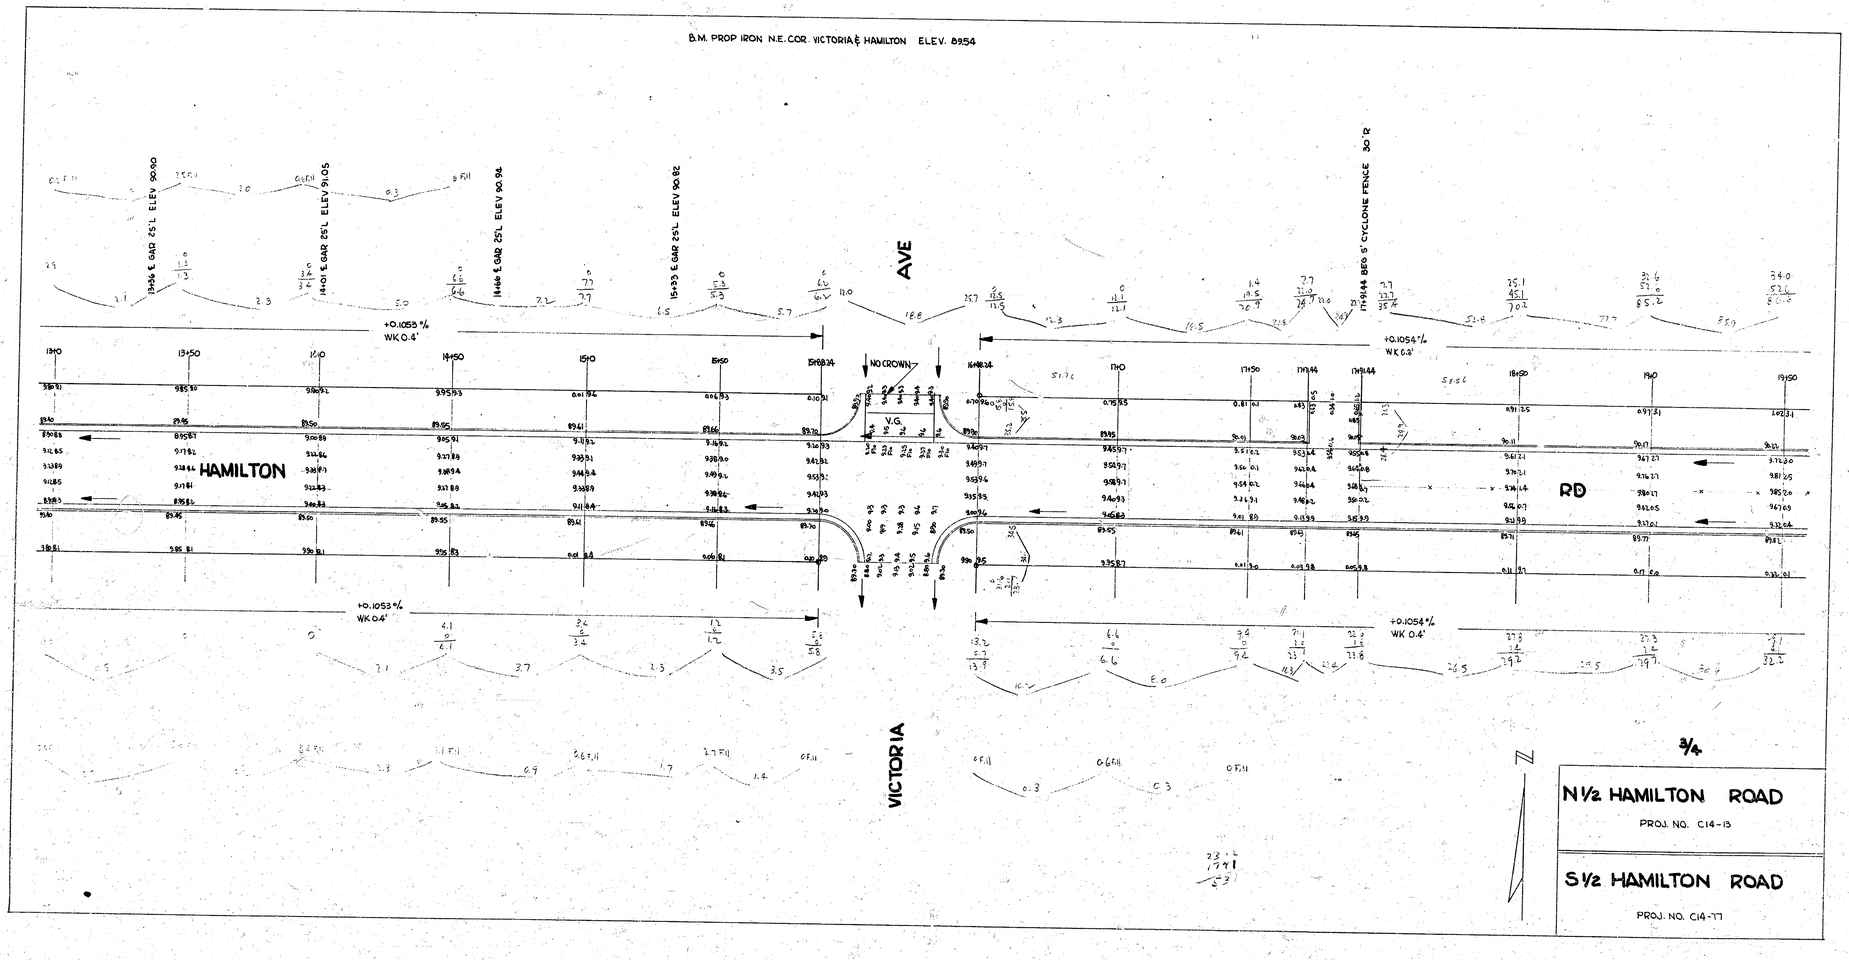

3/4


N 1/2 HAMILTON ROAD


PROJ. NO. C14-13

S 1/2 HAMILTON ROAD

PROJ. NO. C14-17

B.M. BOLT N.S. TEL POLE 10'W OF W.L. HYDRAULIC & S.L. GARDEN PARK ADDN ELEV 93.14

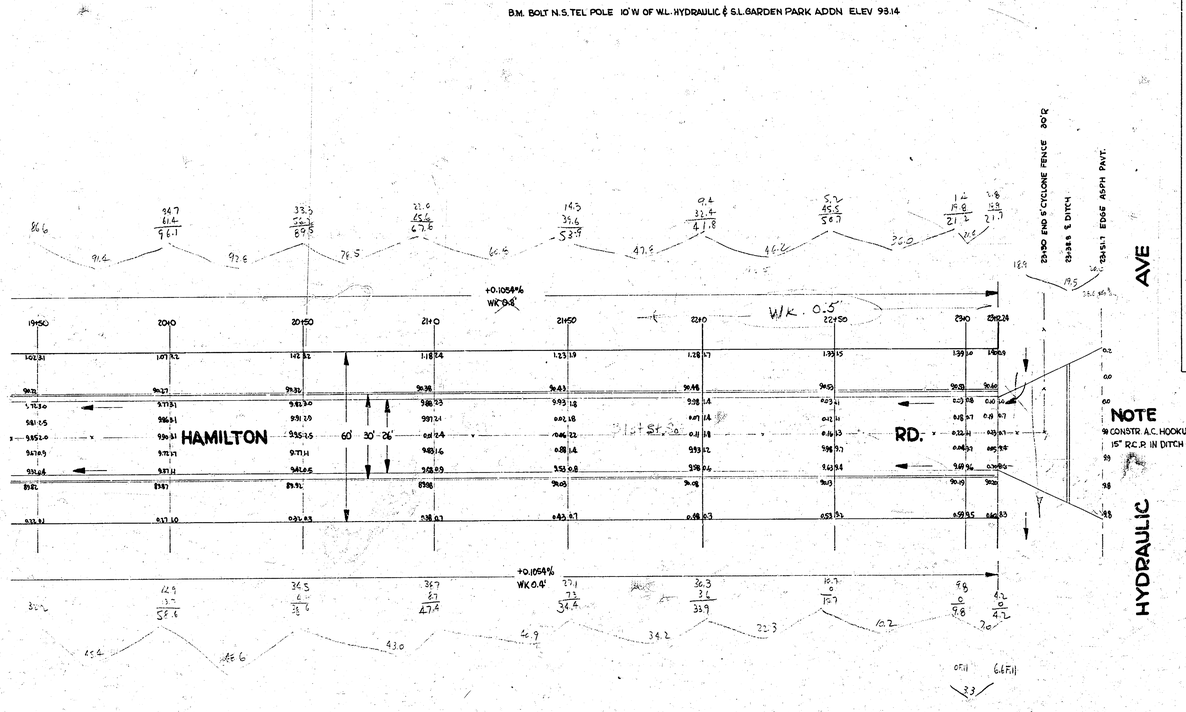


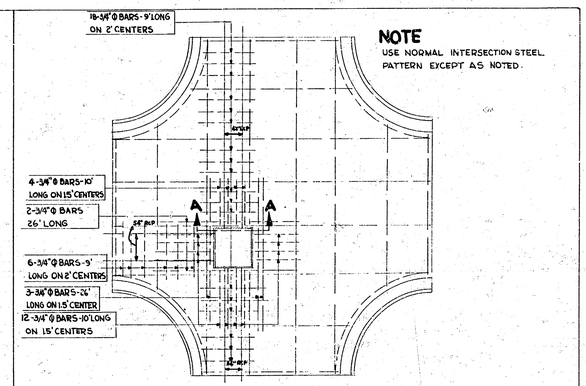

NOTE
USE NORMAL INTERSECTION STEEL PATTERN EXCEPT AS NOTED.

NOTE
STEEL DETAIL AROUND REINF CONC. M.H. & OVER SWS IN INTERSECTION OF HAMILTON & PATTIE

A-A

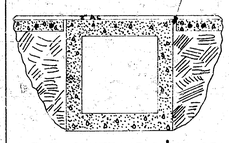

NOTE TO CONTRACTOR & INSPECTOR
BEFORE PAVING AROUND REINF CONC. M.H. INSURE THAT BACKFILL OF SAND HAS BEEN ADEQUATELY FLUSHED & VIBRATED.



NOTE TO INSPECTOR
EQUALLY SPACE 3-3/4"Ø BARS-8' LONG, BET NORMAL 9' SPACING OVER SWS BET STA 0+0 & STA 8+63.24

4/4.

N

N ½ HAMILTON ROAD

PROJ. NO C14-13

S ½ HAMILTON ROAD

PROJ. NO C14-77