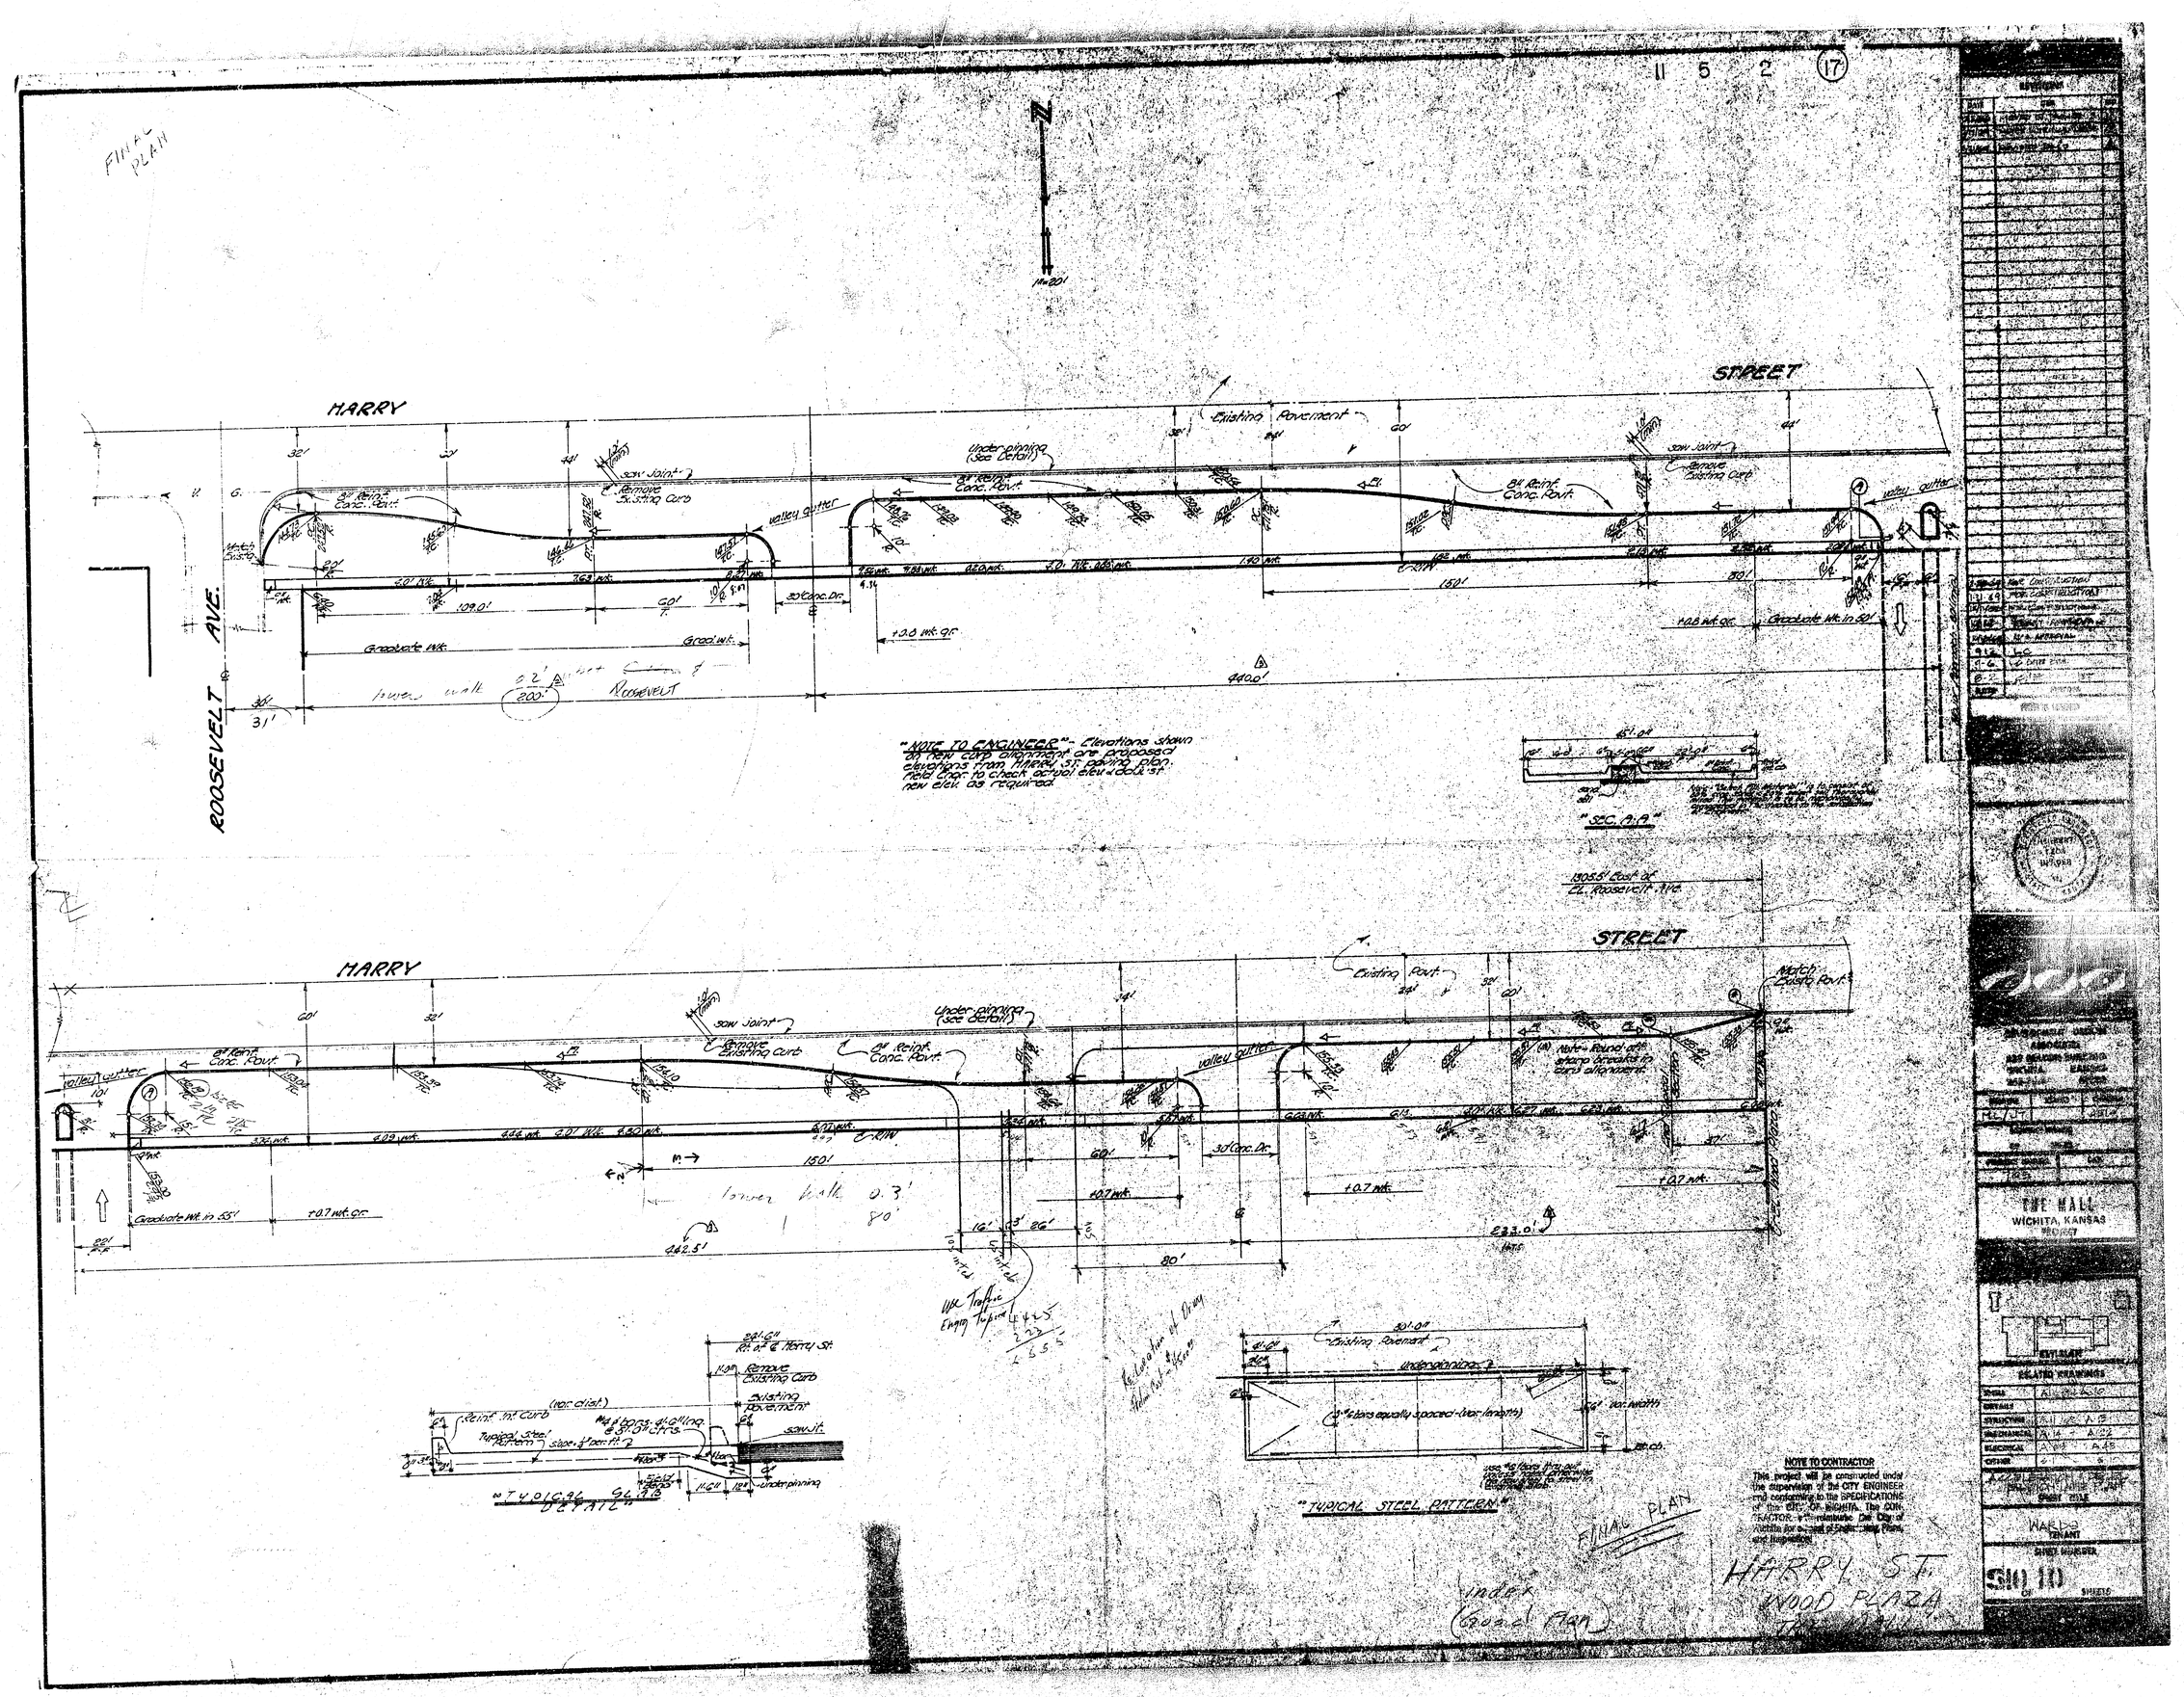
FINAL PLAN
1 5 2
17
N
1"=20'
HARRY
STREET
ROOSEVELT AVE.
Existing Pavement
Underpinning (See Detail)
saw Joint
Remove Existing Curb
8" Reinf. Conc. Pavt.
valley gutter
Match Existing Pavt.
Graduate Wt. in 50'
"NOTE TO ENGINEER" - Elevations shown on new corp. approach are proposed elevations from Mikes 3.5' paving plan. Field chgs. to check actual elev. of sidewalk & new elev. as required.
"SEC. A-A"
180.55' Rout of ℄ Roosevelt Ave.
"TYPICAL STEEL PATTERN"
NOTE TO CONTRACTOR
This project will be constructed under the supervision of the CITY ENGINEER and conforming to the SPECIFICATIONS of the CITY OF WICHITA. The CONTRACTOR is responsible for the City of Wichita for a period of ninety days.
FINAL PLAN
HARRY ST.
WOOD PLAZA
Index (Good Plan)
CITY HALL
WICHITA, KANSAS
PROJECT
RELATED DRAWINGS
WARD
TENANT
SHEET NUMBER
SHEETS

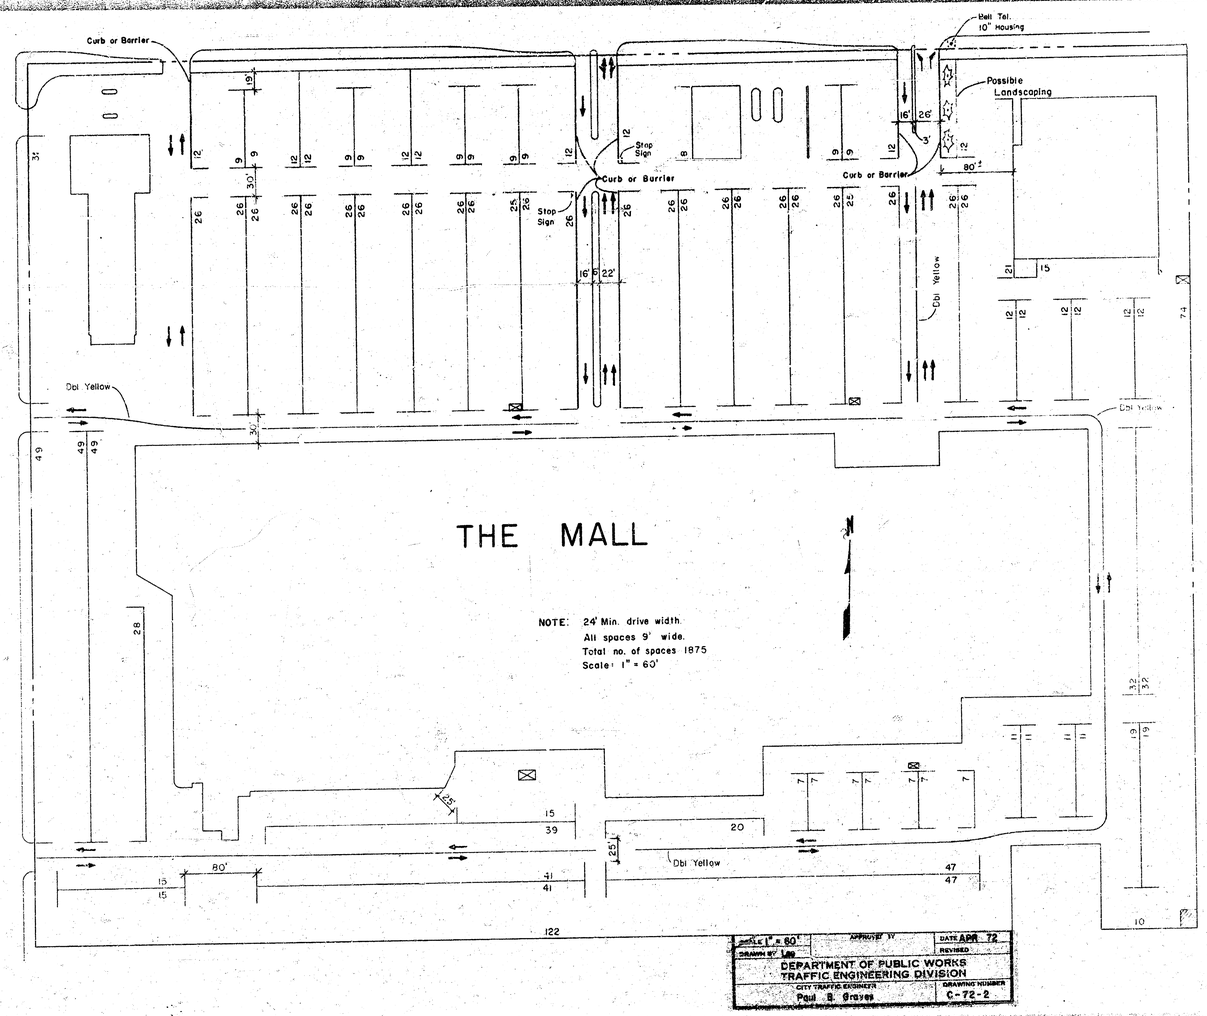
Curb or Barrier
Bell Tel.
10" Housing
Possible
Landscaping
Stop
Sign
Curb or Barrier
Curb or Barrier
Stop
Sign
Dbl Yellow
Dbl Yellow
Dbl Yellow
THE MALL
N
NOTE: 24' Min. drive width.
All spaces 9' wide.
Total no. of spaces 1875
Scale: 1" = 60'
Dbl Yellow
SCALE 1" = 60'
DRAWN BY Leo
APPROVED BY
DATE APR 72
REVISED
DEPARTMENT OF PUBLIC WORKS
TRAFFIC ENGINEERING DIVISION
CITY TRAFFIC ENGINEER
Paul B. Graves
DRAWING NUMBER
C-72-2