
B. M. 101.942 City Std. at Pawnee & Glenn 6' W. of 2' South of Southeast cor.

B. M. 101.55 ⅛" bridge spike on S. E. side of wood street light pole at N.W. cor. Haskell & Millwood.

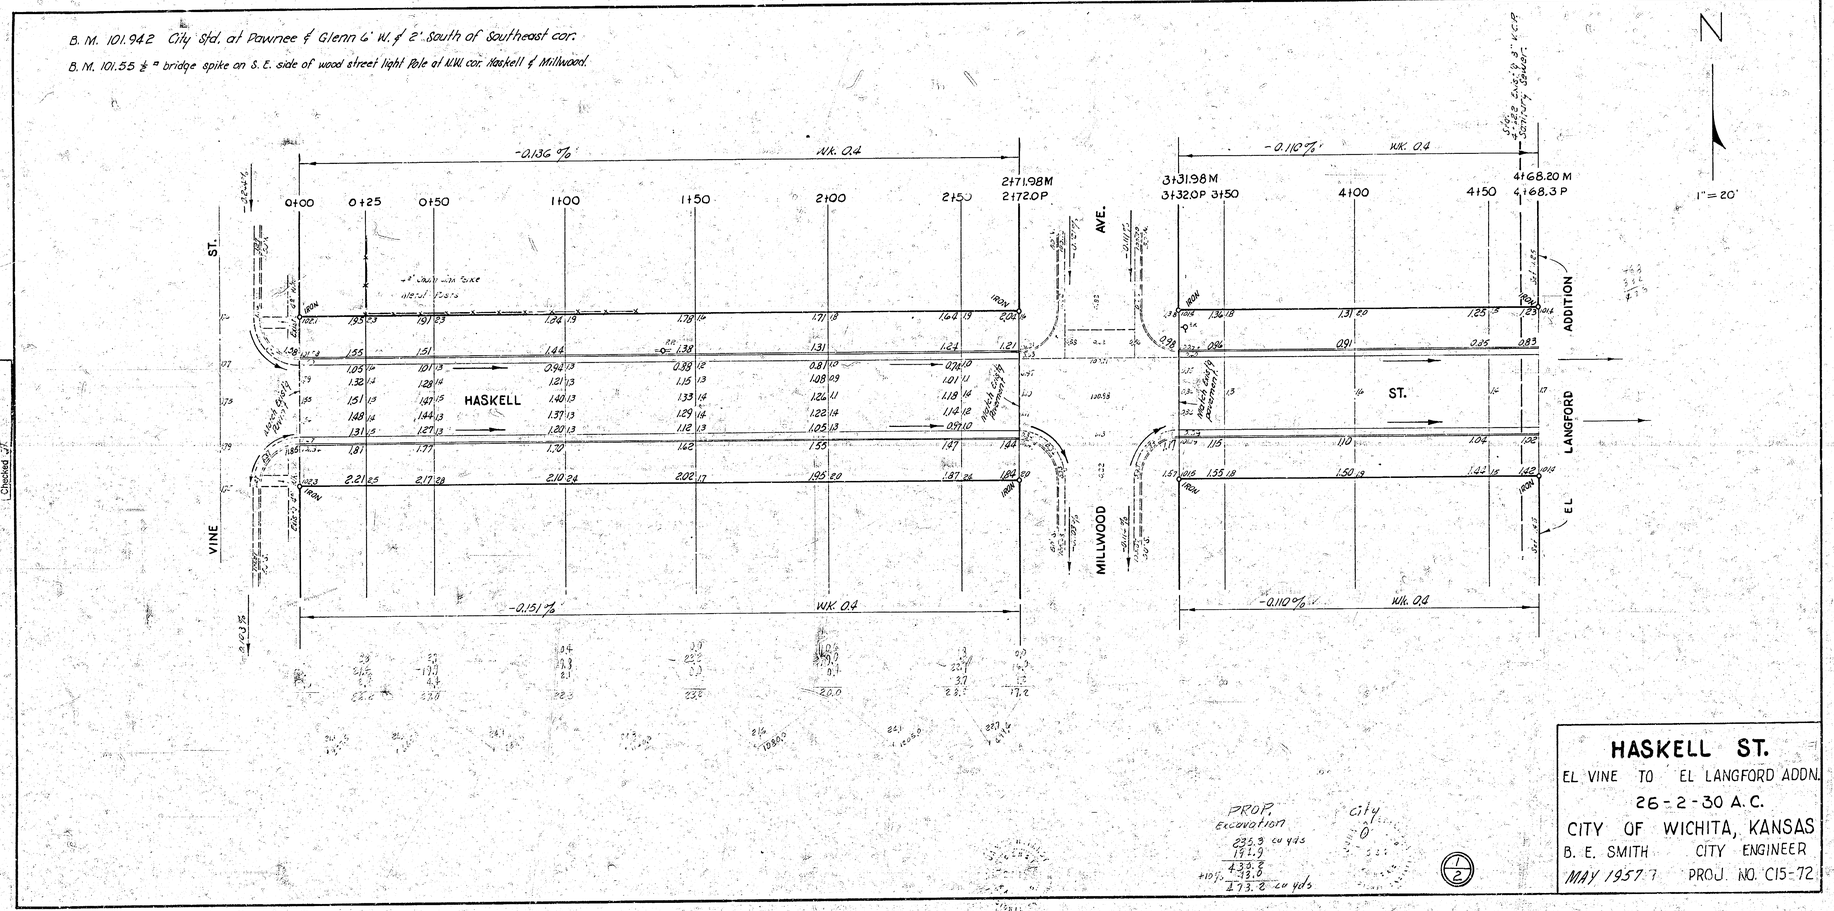

Survey J. F. G. Bk. No. 21
Plan J. W.
Field
Checked J.T.

PROP. Excavation
232.3 cu yds
19.1.9
433.2
43.9
+10% 273.2 cu yds

City 0

(1/2)

HASKELL ST.

EL VINE TO EL LANGFORD ADDN.

26-2-30 A.C.

CITY OF WICHITA, KANSAS

B. E. SMITH CITY ENGINEER

MAY 1957 PROJ. NO. C15-72