
B.M. 100.62 N.W. cor. conc. porch ho.# 2541 Hewett.

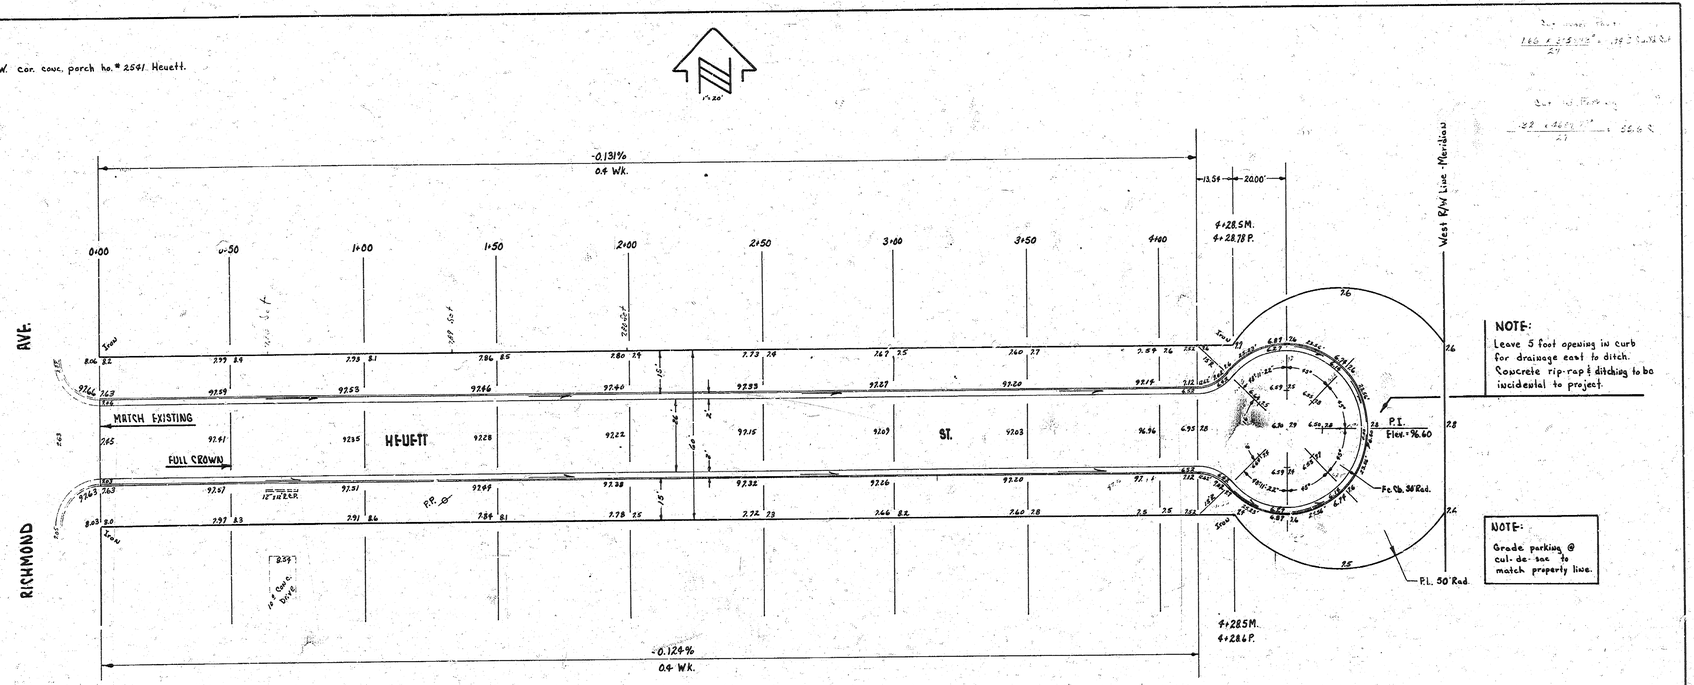

PROPERTY EARTHWORK TOTALS

995.1 Cu Yds. Cut
10% 99.5
1094.6 Cu Yds. Cut

+- Cu Yds Fill

JAMES H. TANDY 2012 KANSAS PROFESSIONAL ENGINEER

JOHN H. EPPERSON LICENSED 531 KANSAS PROFESSIONAL ENGINEER

R.E. SMITH LICENSED 436 KANSAS PROFESSIONAL ENGINEER

HEWETT ST.

E.L. RICHMOND to E.L. BLKS. 9 & 10
S.W. VILLAGE 3RD.

26-2-30 AC.

CITY OF WICHITA, KANSAS

R.E. SMITH — CITY ENGINEER
DATE: APRIL 1959, PROJ. NO. C18-74

1/2