
B.M. 130.225 Bridge Spike E.2 P.P. NW cor. Hyacinth & 21st.
B.M. 127.875 Bridge Spike W.3 P.P. E.3 Hyacinth & 3L. Riverlawn Heights Addn.
Stationing on E. R.

N

NOTICE to Contractor:
INSTALL ASPHALT HOOKUP

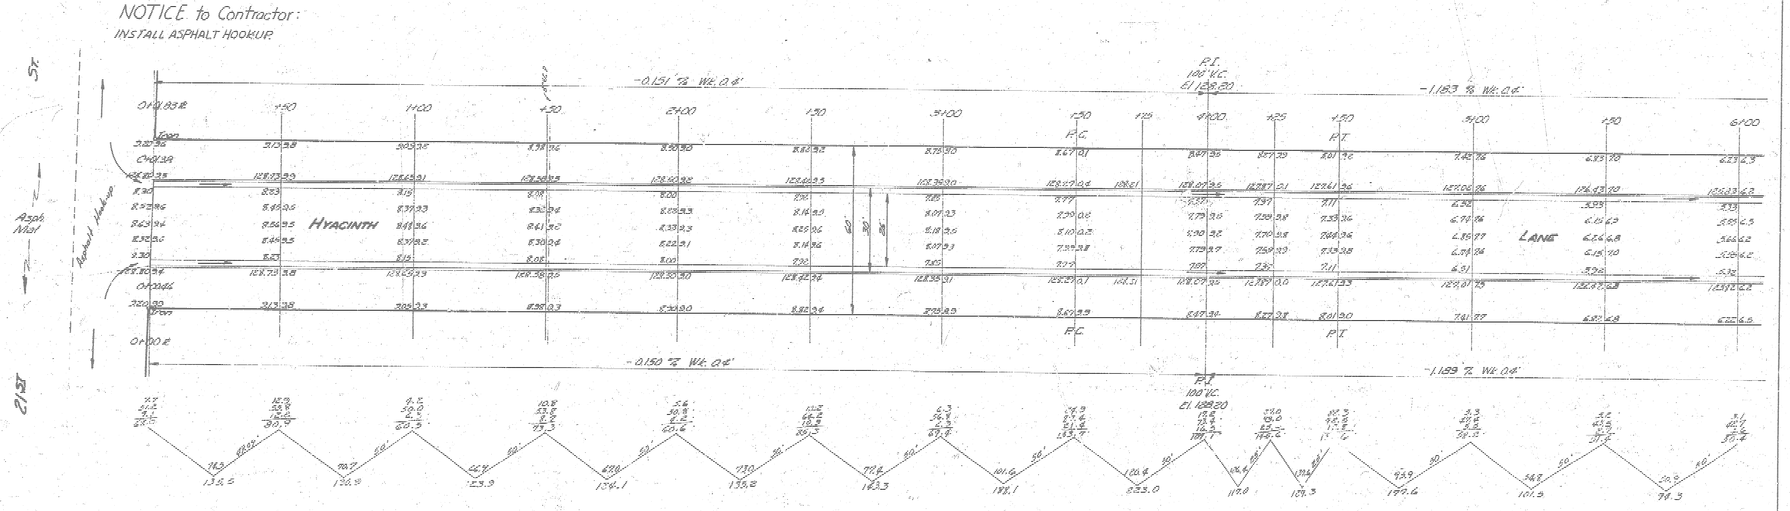

Excavation		Fill	
Prop.	City	Prop.	City
3101.9	259.7	0	0
+10% 310.2	+5% 13.0		
3412.1 Cu yds	272.7 Cu yds		

B. E. SMITH LICENSED KANSAS 435 PROFESSIONAL ENGINEER

1/2

HYACINTH

NL. 21ST to S.L. RIVERLAWN HEIGHTS ADDN.


26-2-30 A.C.

CITY OF WICHITA KANSAS

B.E. SMITH CITY ENGINEER

Proj. No. C14-401

JULY 19 56

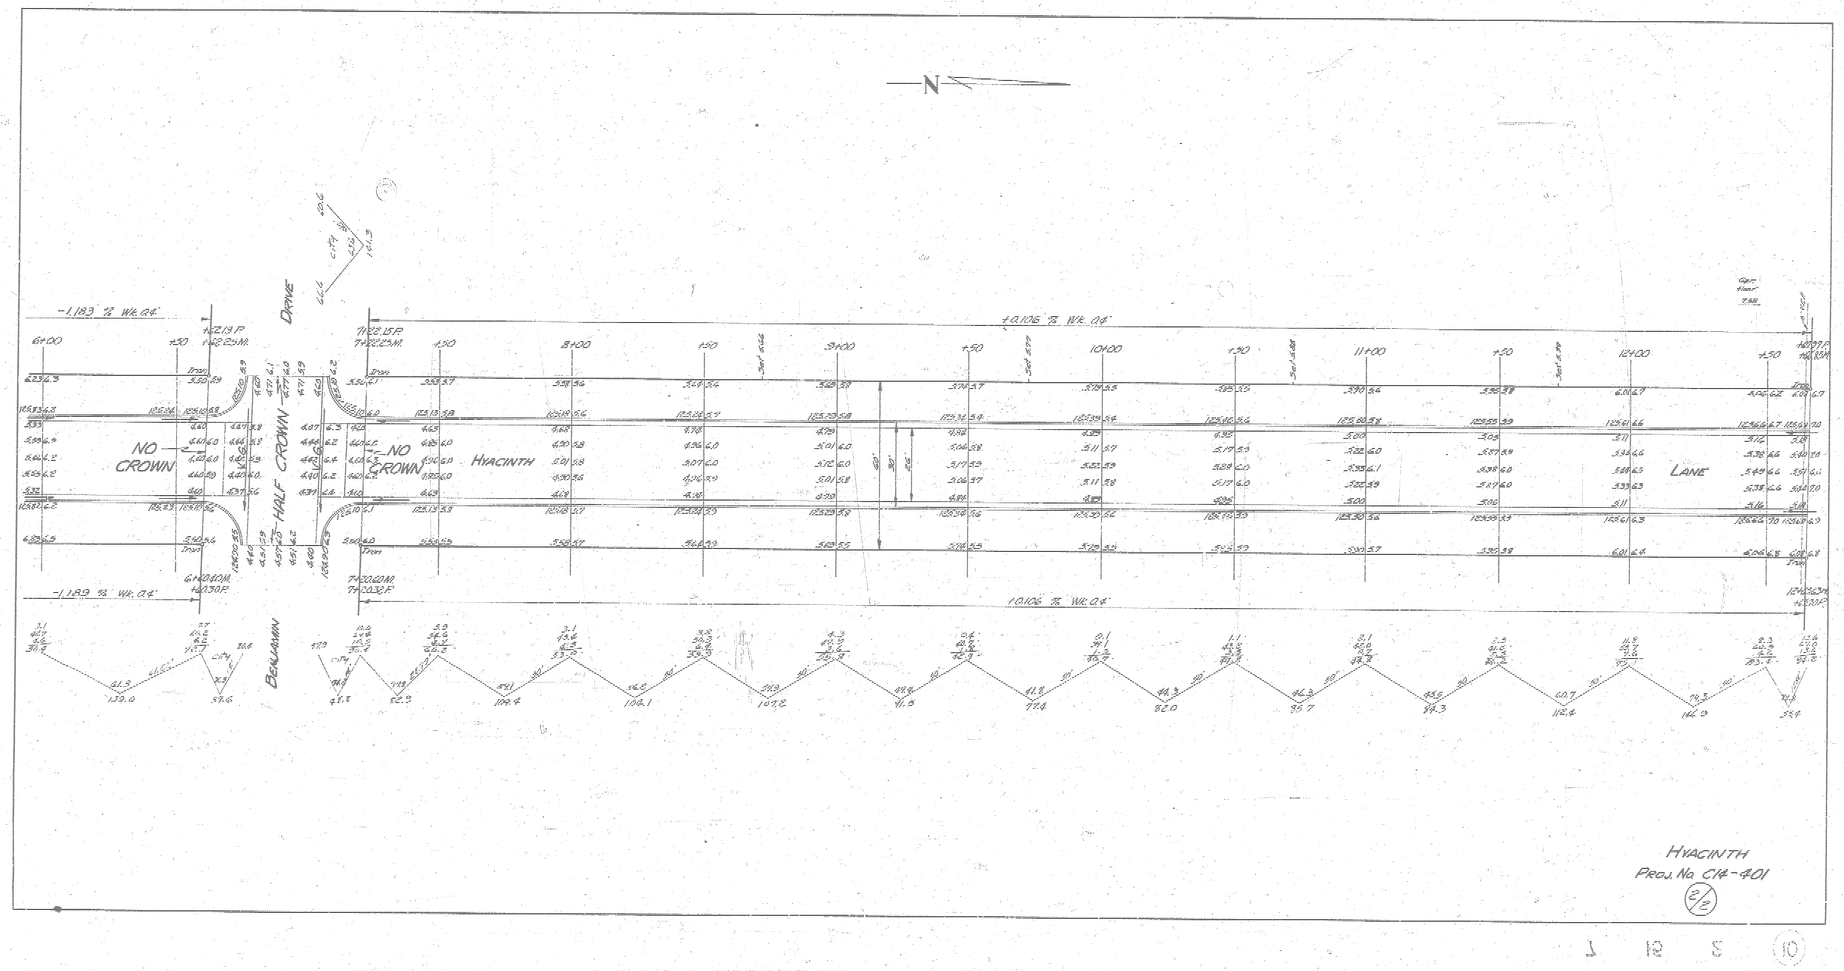
N
DRIVE
HALF CROWN
BENJAMIN
NO CROWN
NO CROWN
HYACINTH
LANE
-1.183 % Wk. Dk.
+0.106 % Wk. Dk.
-1.189 % Wk. Dk.
+0.106 % Wk. Dk.
6+00
+50
7+00
+50
8+00
+50
9+00
+50
10+00
+50
11+00
+50
12+00
+50
13+00
HYACINTH
Proj. No. CH-401
2/2