
43 y

N

B.M. 11637 ~ M'lo Mueller, fire hyde N.W. corner 11th & Hydraulic
B.M. 11838 ~ S.W. S.E. corner 13th & Hydraulic ~ "Exposed"

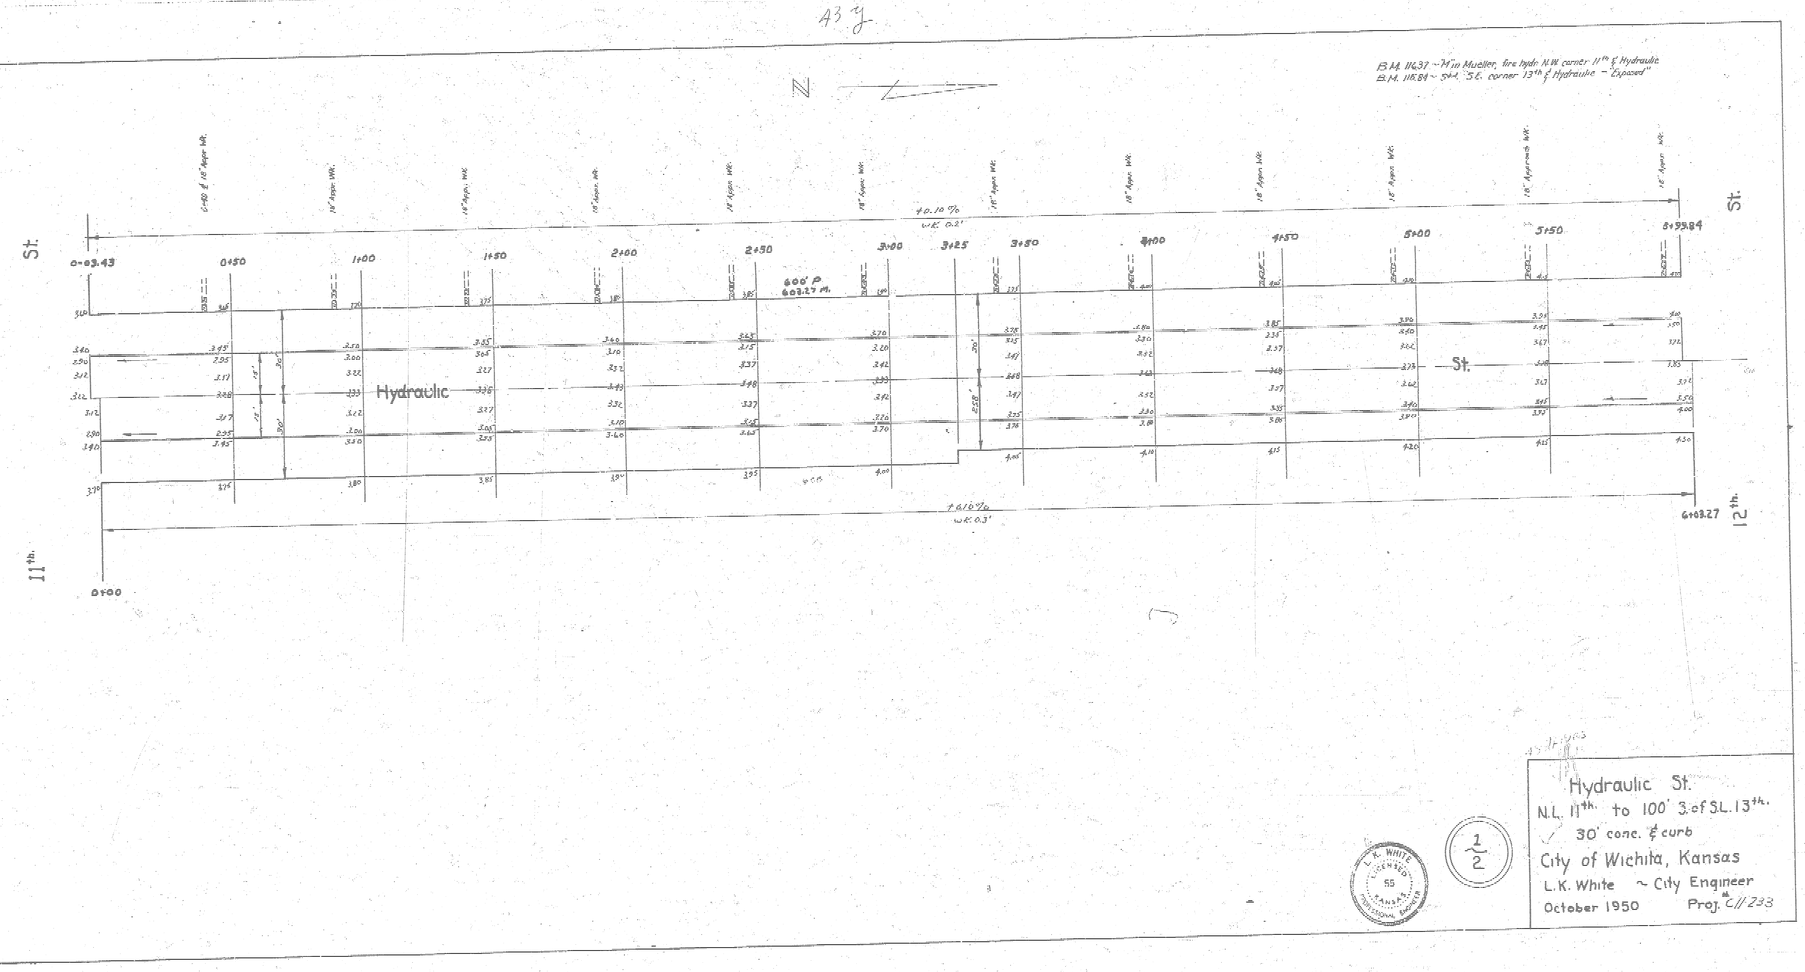

L. K. WHITE LICENSED 55 KANSAS PROFESSIONAL ENGINEER

1/2

Hydraulic St.
N.L. 11th. to 100' S. of S.L. 13th.
30' conc. & curb
City of Wichita, Kansas
L.K. White ~ City Engineer
October 1950 Proj. # C//233

B.M. 116.37 ~ N°2 on Mueller, fire hydr. N.W. corner 11th & Hydraulic.
B.M. 115.84 ~ Std. S.E. corner 13th & Hydraulic ~ "Exposed"

N

St.

Hydraulic

St

3+93.84

6+53.84

6+63.27

6+63.27

7+00

7+50

8+00

8+50

9+00

9+50

10+00

10+50

11+00

11+50

11+63

P.T. No. VC.

12+00

12+50

10.227 %
W.K. 0.5'

10.227 %
W.K. 0.5'

18" Apon Mfc.

18" Apon Mfc.

18" Apon Mfc.

18" Apon Mfc.

Remove rock ret. wall.

Note

Hydraulic St.

2/2