
B.M. 1480.5 N.E. Cor. Bottom Conc. Step No.# 701 W. Armour Drive.
B.M. 1501.44 N.E. Cor. Conc. Porch No.# 641 W. Armour Drive.
B.M. 1601.77 ¾" Spike S.S. H.L.P. 66 Ft. N. Of N/E. Indianapolis 127 Ft. E. Of W/E. Rock Road.
B.M. 1594.33 ½"ø Spike N.S. H.L.P. 56 Ft. S. Of S/E. Gilbert 126 Ft. E. On W/E. Rock Road.

Sta. On S/E.

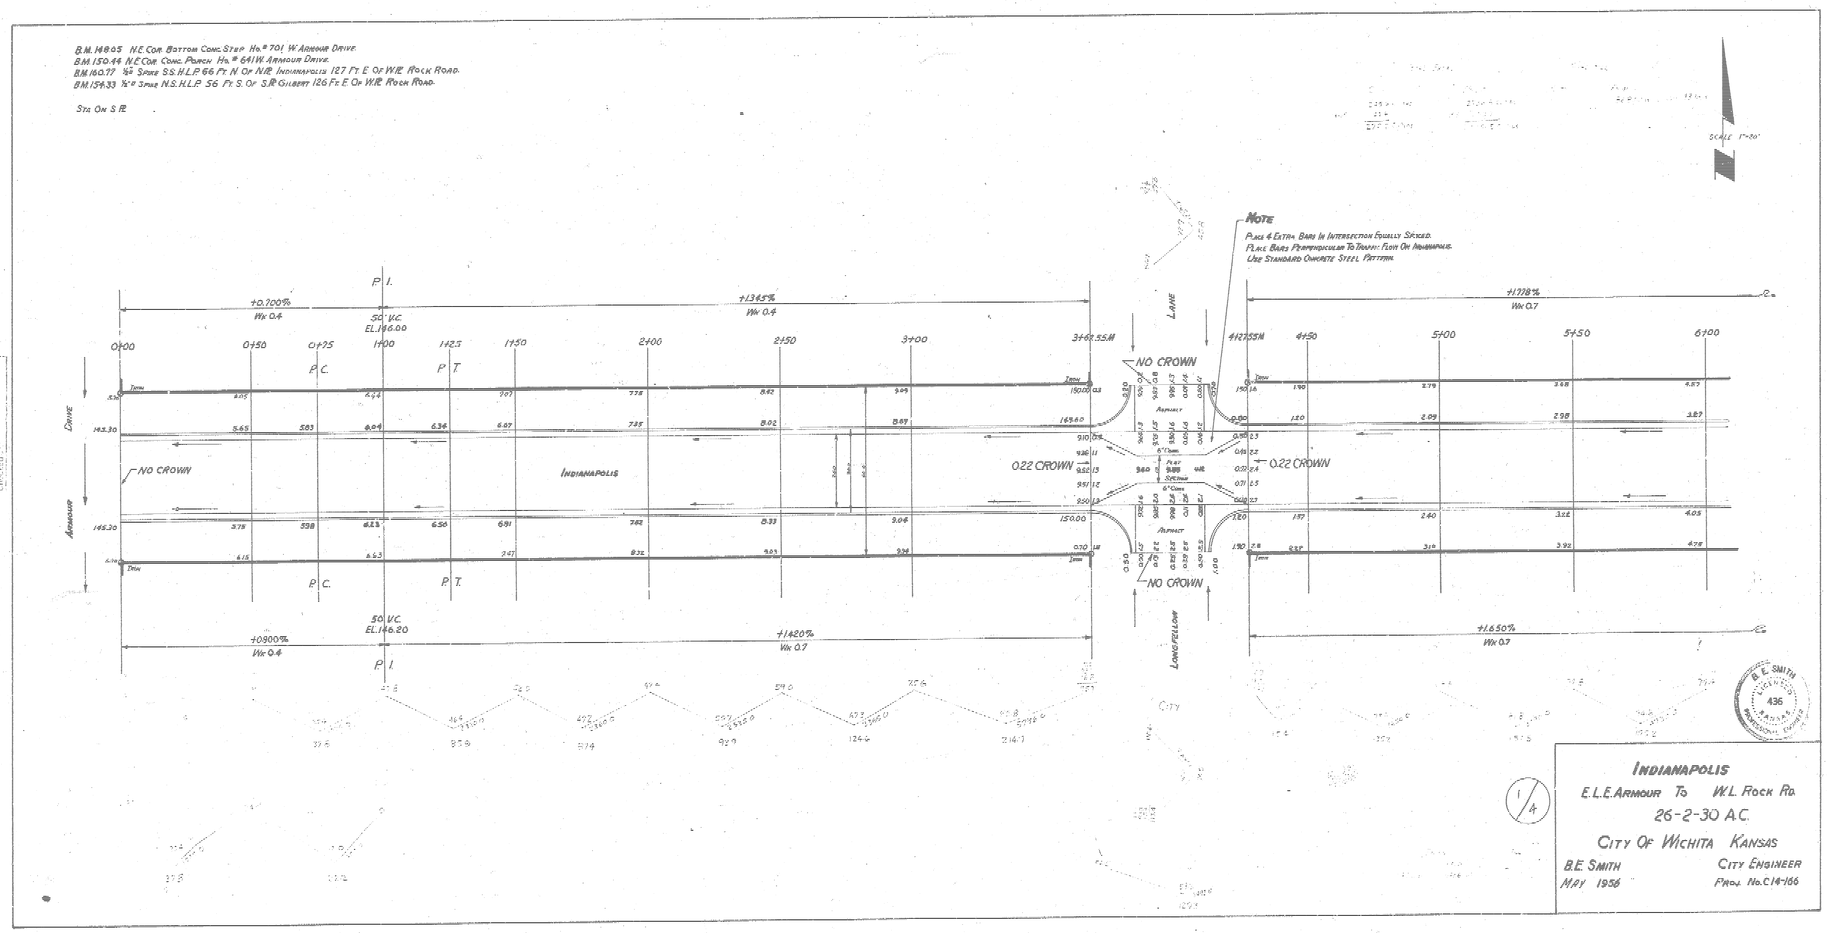

1/4

INDIANAPOLIS

E.L.E. Armour To W.L. Rock Rd.

26-2-30 A.C.

City Of Wichita Kansas

B.E. Smith — City Engineer

May 1956 — Proj. No. C14-166

NOTE
INSTALL 15" RCP 40 Ft Long For Drainage

+1.778%
Vk 0.7

P.I.
100' V.C.
EL 142.20

+0.233%
Vk 0.7

6+00 6+50 7+00 7+50 8+00 8+50 8+75 9+00 9+25 9+50 10+00 10+50 11+00 11+78.11

P.C. P.T.

INDIANAPOLIS

P.C. P.T.

100' V.C.
EL 139.00
P.I.

+1.650%
Vk 0.7

+0.233%
Vk 0.7

ROAD

2/4

INDIANAPOLIS
PROJ. No. C 14-166