BM:"O" in Globe 1951 Ft Lulu, N.Cb. Indianapolis Elev. 1079.91
" - Top iron in thimble @ Pattie & Indianapolis Elev. 1091.11
" - Iron in thimble @ Laura & Indianapolis Elev. 1074.3
" - "t" in Sidewalk, NL Indianapolis & WL Ida Elev. 1014.6

Base Line = Center Line Indianapolis Street

N

Scale 1:20'

WASHINGTON AVENUE

WOLLMAN'S ADDITION

20' ALLEY

+0.225% Match Walk

-0.100% Match Walk

+0.100% Match Walk

-0.129% Match Walk

+0.327% Match Walk

+0.397% Match Walk

Remove Existg Walk

Match Existg Pvmt.

Match Existg Walk

40' Storm Sewer

EXISTING PAVEMENT (Concrete)

Note: See Orders As Shown For This Alley Return

EL. Washington to W. Ida (Resurvey Dist. 340.15')

CITY

INDIANAPOLIS STREET

EL WASHINGTON - W.L PATTIE

300' CONCRETE & CURB

CITY OF WICHITA, KANSAS

B.E. SMITH - CITY ENGINEER

Date APRIL 1960, Project No. C19-178

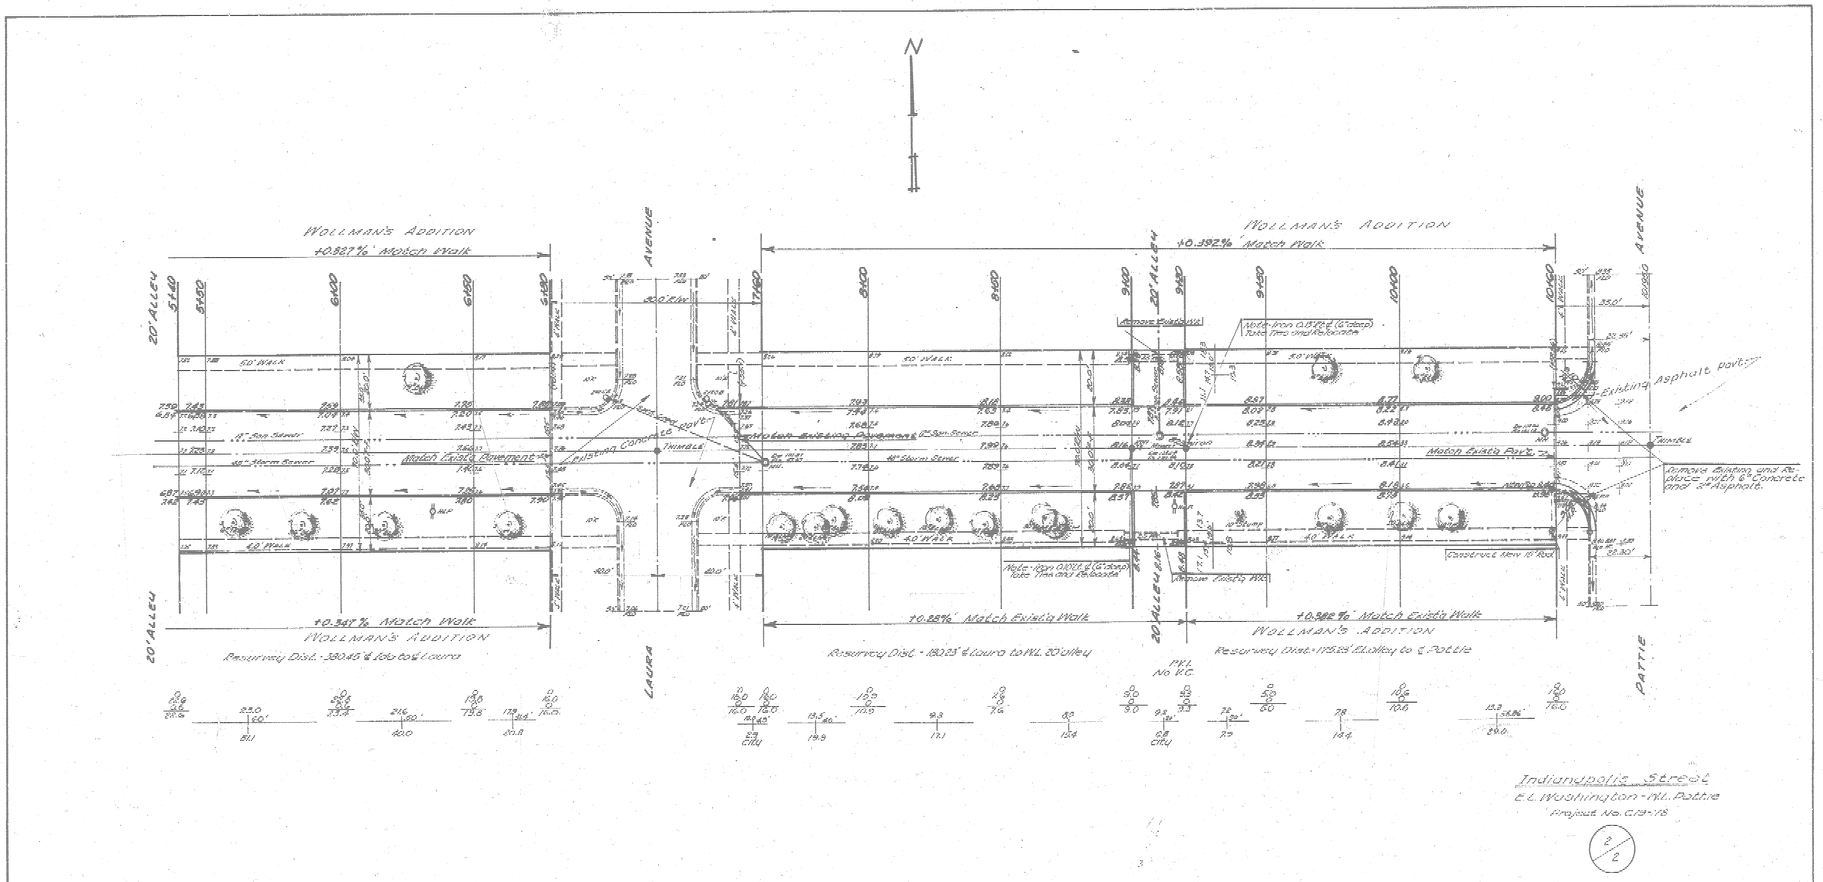
Earthwork (Property)
508 C
50.3 (10%)
558.8 cu. Yds.

Totals (City)
117.8 (10%)
129.6 cu. Yds.

JAMES H. TENNY 2012 APPT. EXPIRES MUNICIPAL ENGINEER

B.E. SMITH 4913 LICENSED KANSAS

1/2


N
WOLLMAN'S ADDITION
+0.387% Match Walk
20' ALLEY
LAURA
AVENUE
Match Existing Pavement
Match Existing Walk
Remove Existing Asphalt pavt.
Remove Building and Replace with 6" Concrete and 2" Asphalt.
Construct New 18" Box
Resurvey Dist. - 380.45' E Laura
Resurvey Dist. - 180.25' E Laura to W. 20' Alley
Resurvey Dist. - 175.65' E Alley to E Pattie
PKL No. V.C.
PATTIE
Indianapolis Street
E. L. Washington - W. Pattie
Project No. C13-78
2/2