~~B.M. 199.19 E.S. PPol. 4.9ft S. & W.S. Woodlawn Stone~~ (Greene 2-2-55)
B.M. 201.37 R.R. Spike in W.S. P.P. South of South Line of 8th E. of W.L. of Woodlawn

Chaining on S.R. East

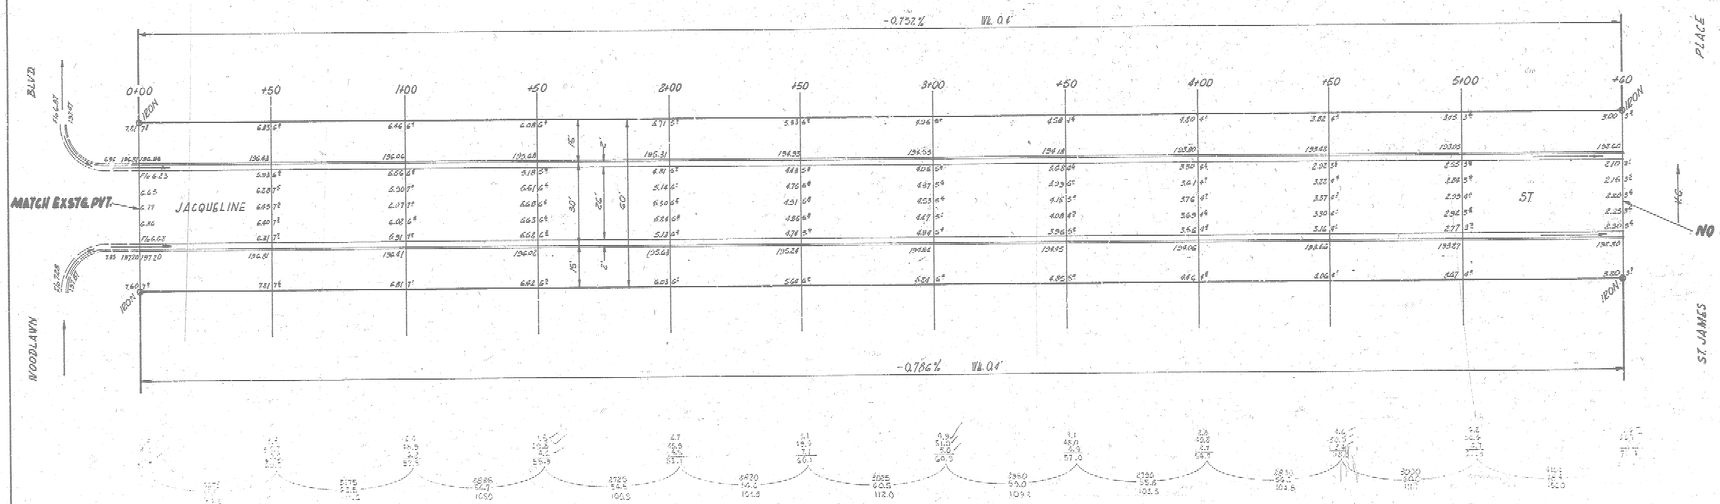

TOTAL PROP. EXCAV.
12' 4.9
40% 1.8 CY.
1525.4 CU.YD.

JACQUELINE ST.
E.L. WOODLAWN - W.L. ST. JAMES PLACE
26'-2'-30' A.C.
CITY OF WICHITA, KANS.
B.E. SMITH CITY ENGINEER
JAN., 1955 PROJ. NO. C14-135