



ON 1954-55 ELEV. 195.05 "C" IN GLOBE WEST END RADIUS N.W. CORNER JACQUELINE & GRACE LANE
 USE ELEV. 195.05 "C" IN GLOBE WEST END RADIUS N.W. CORNER JACQUELINE & GRACE LANE
 Note: This is Not a B.M. And is Not To Be Used On Any Other Job.
 Chaining From #. to E. on N. #.

0+00 W.L. Courtland's Add.
 100' from N. & S. Line of
 Jacqueline Lane 60' apart



0+50 W.L. Grace Lane
 100' from N. & S. Line of
 Jacqueline Lane 60' apart

0+55.50 W.L. Grace Lane
 100' from N. & S. Line of
 Jacqueline Lane 60' apart

NOTE: To FIELD ENG. RE. X SECTION
 THIS JOB WHEN SETTING OUT STAKES

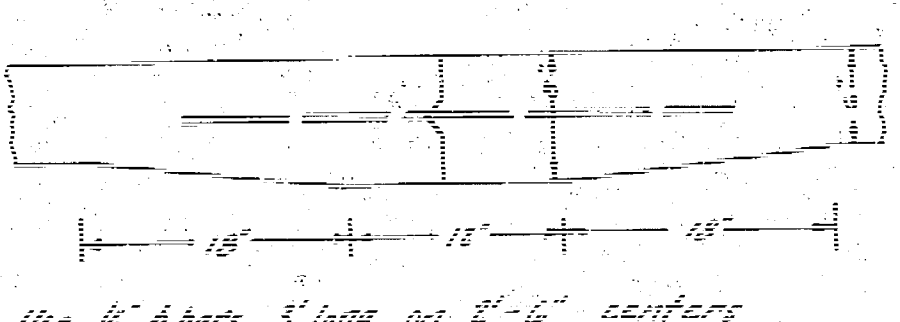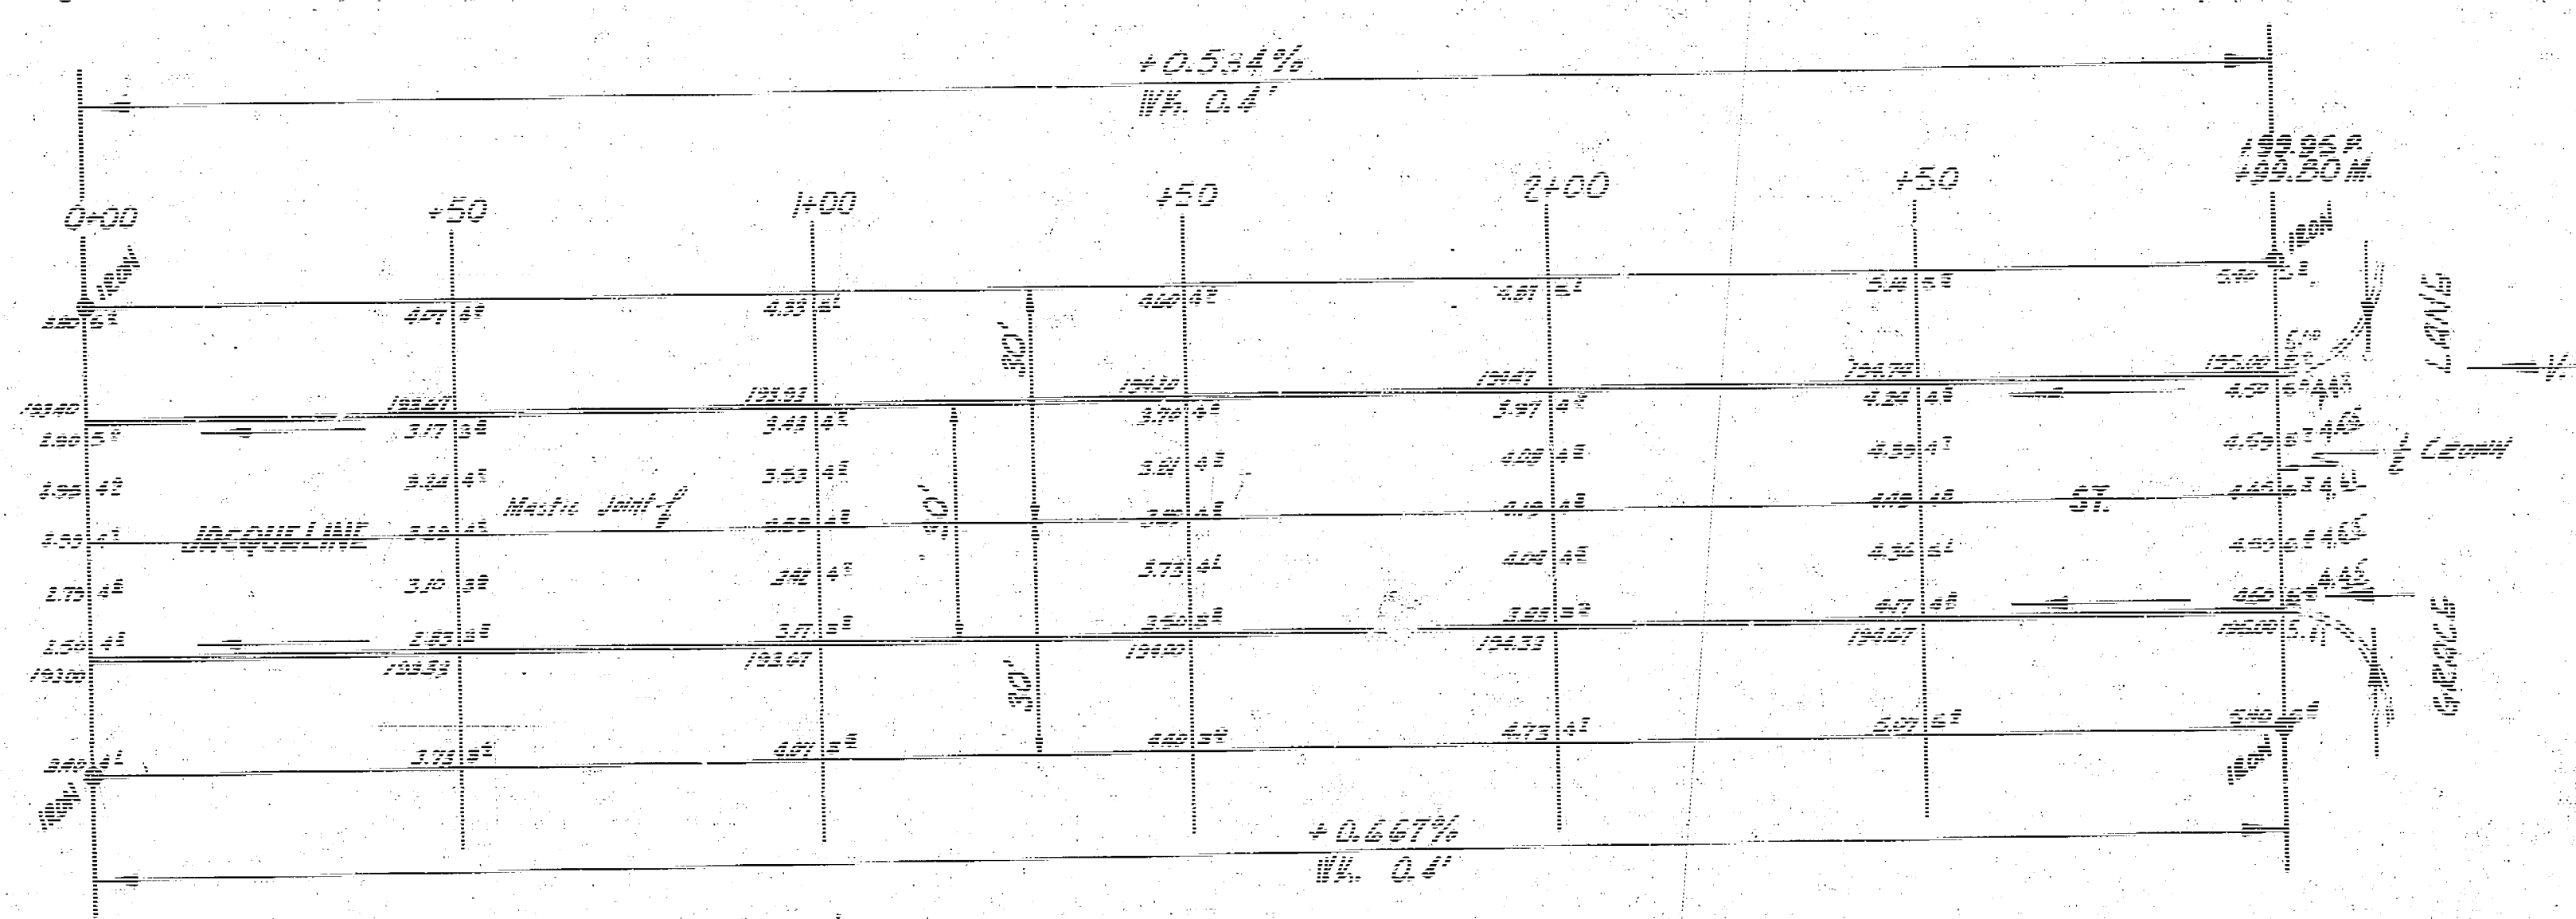

DETAILS OF MASTIC JOINT

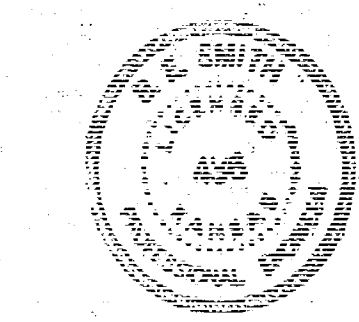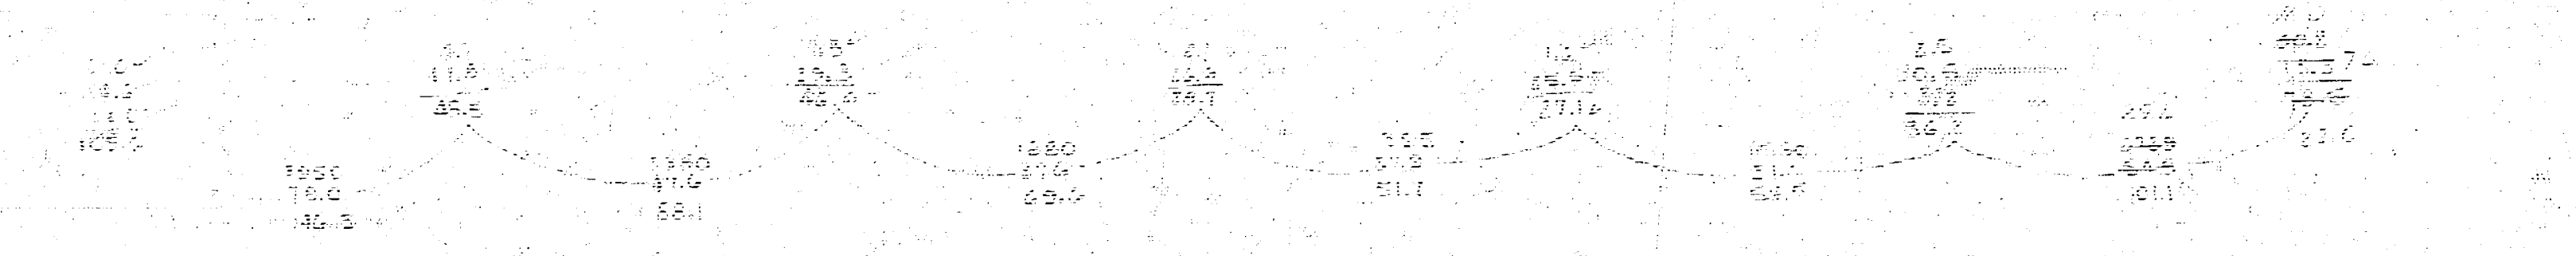

JACQUELINE AVE.
 W.L. COURTLAND'S ADD. - W.L. GRACE LANE
 30' CONC. & CB.
 CITY OF WICHITA, KANS.
 B.L. SMITH CITY ENGINEER
 APRIL, 1954 PROJ. NO. C14-22

TOTAL EXCAV.
 515.3 Cu.Yd.
 10% 51.5 Cu.Yd.
 566.8 Cu.Yd.