
B.M. 1076Z "X" BK. WK. S.S. INDIANAPOLIS N.W. COR. WALLING SASH & DOOR CO.

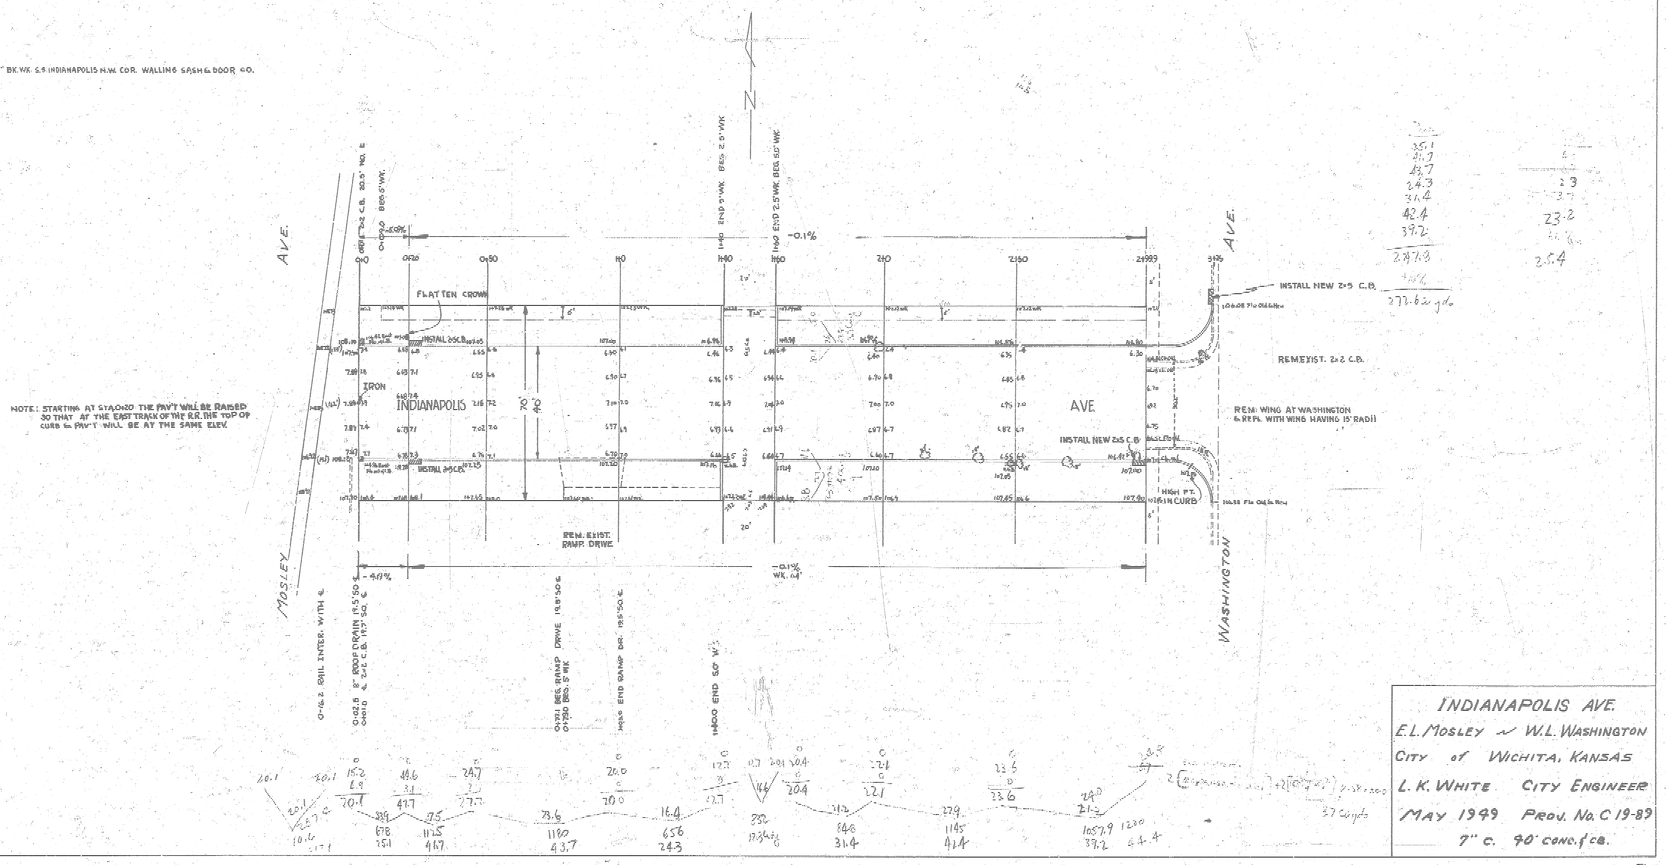

NOTE: STARTING AT STA. 0+20 THE PAVT. WILL BE RAISED SO THAT AT THE EAST TRANK OF THE R.R. THE TOP OF CURB to PAVT. WILL BE AT THE SAME ELEV.

INDIANAPOLIS AVE.
E.L. MOSLEY ~ W.L. WASHINGTON
CITY OF WICHITA, KANSAS
L. K. WHITE CITY ENGINEER
MAY 1949 PROJ. No. C 19-89
7" C. 90' CONC. f/ CB.

277.6 sq yds.