
B.M. 123.26' S.E. cor. conc. porch, House #3830 W. 8th St.
Starting on 12.48

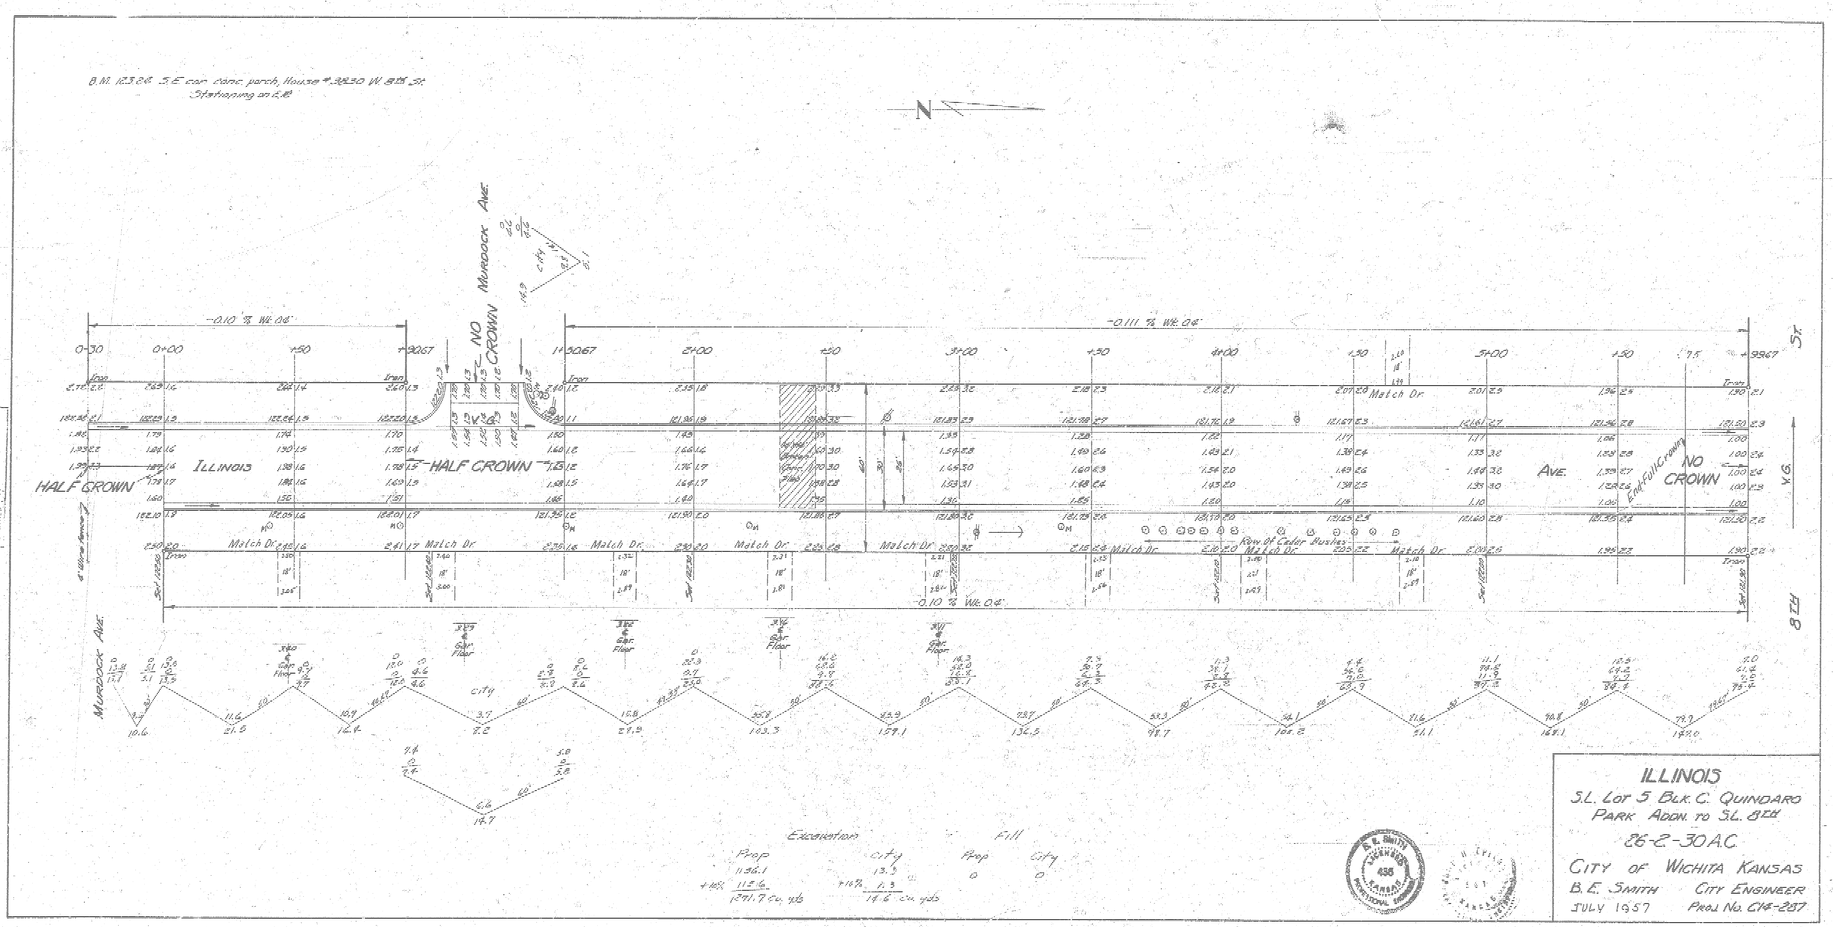


**ILLINOIS**
S.L. Lot 5 Blk. C. Quindaro Park Addn. to S.L. 8th
26-2-30 A.C.
City of Wichita Kansas
B. E. Smith City Engineer
July 1957 Proj. No. CYA-287