BM. = 122.00 - CITY BENCH MARK DISC 44' N. & 52' W. OF ℄ WEST & CENTRAL
BM. = 121.71 - N.E. CORNER CONC. WK. FRONT BEAUTY SALON. S.W. CORNER ELM ST. 74.5' W. OF W.L. WEST ST.
BM. = 121.51 - "M" IN MIDKANSAS E. CURB ILLINOIS APPROX. 102' N. OF N.L. ELM

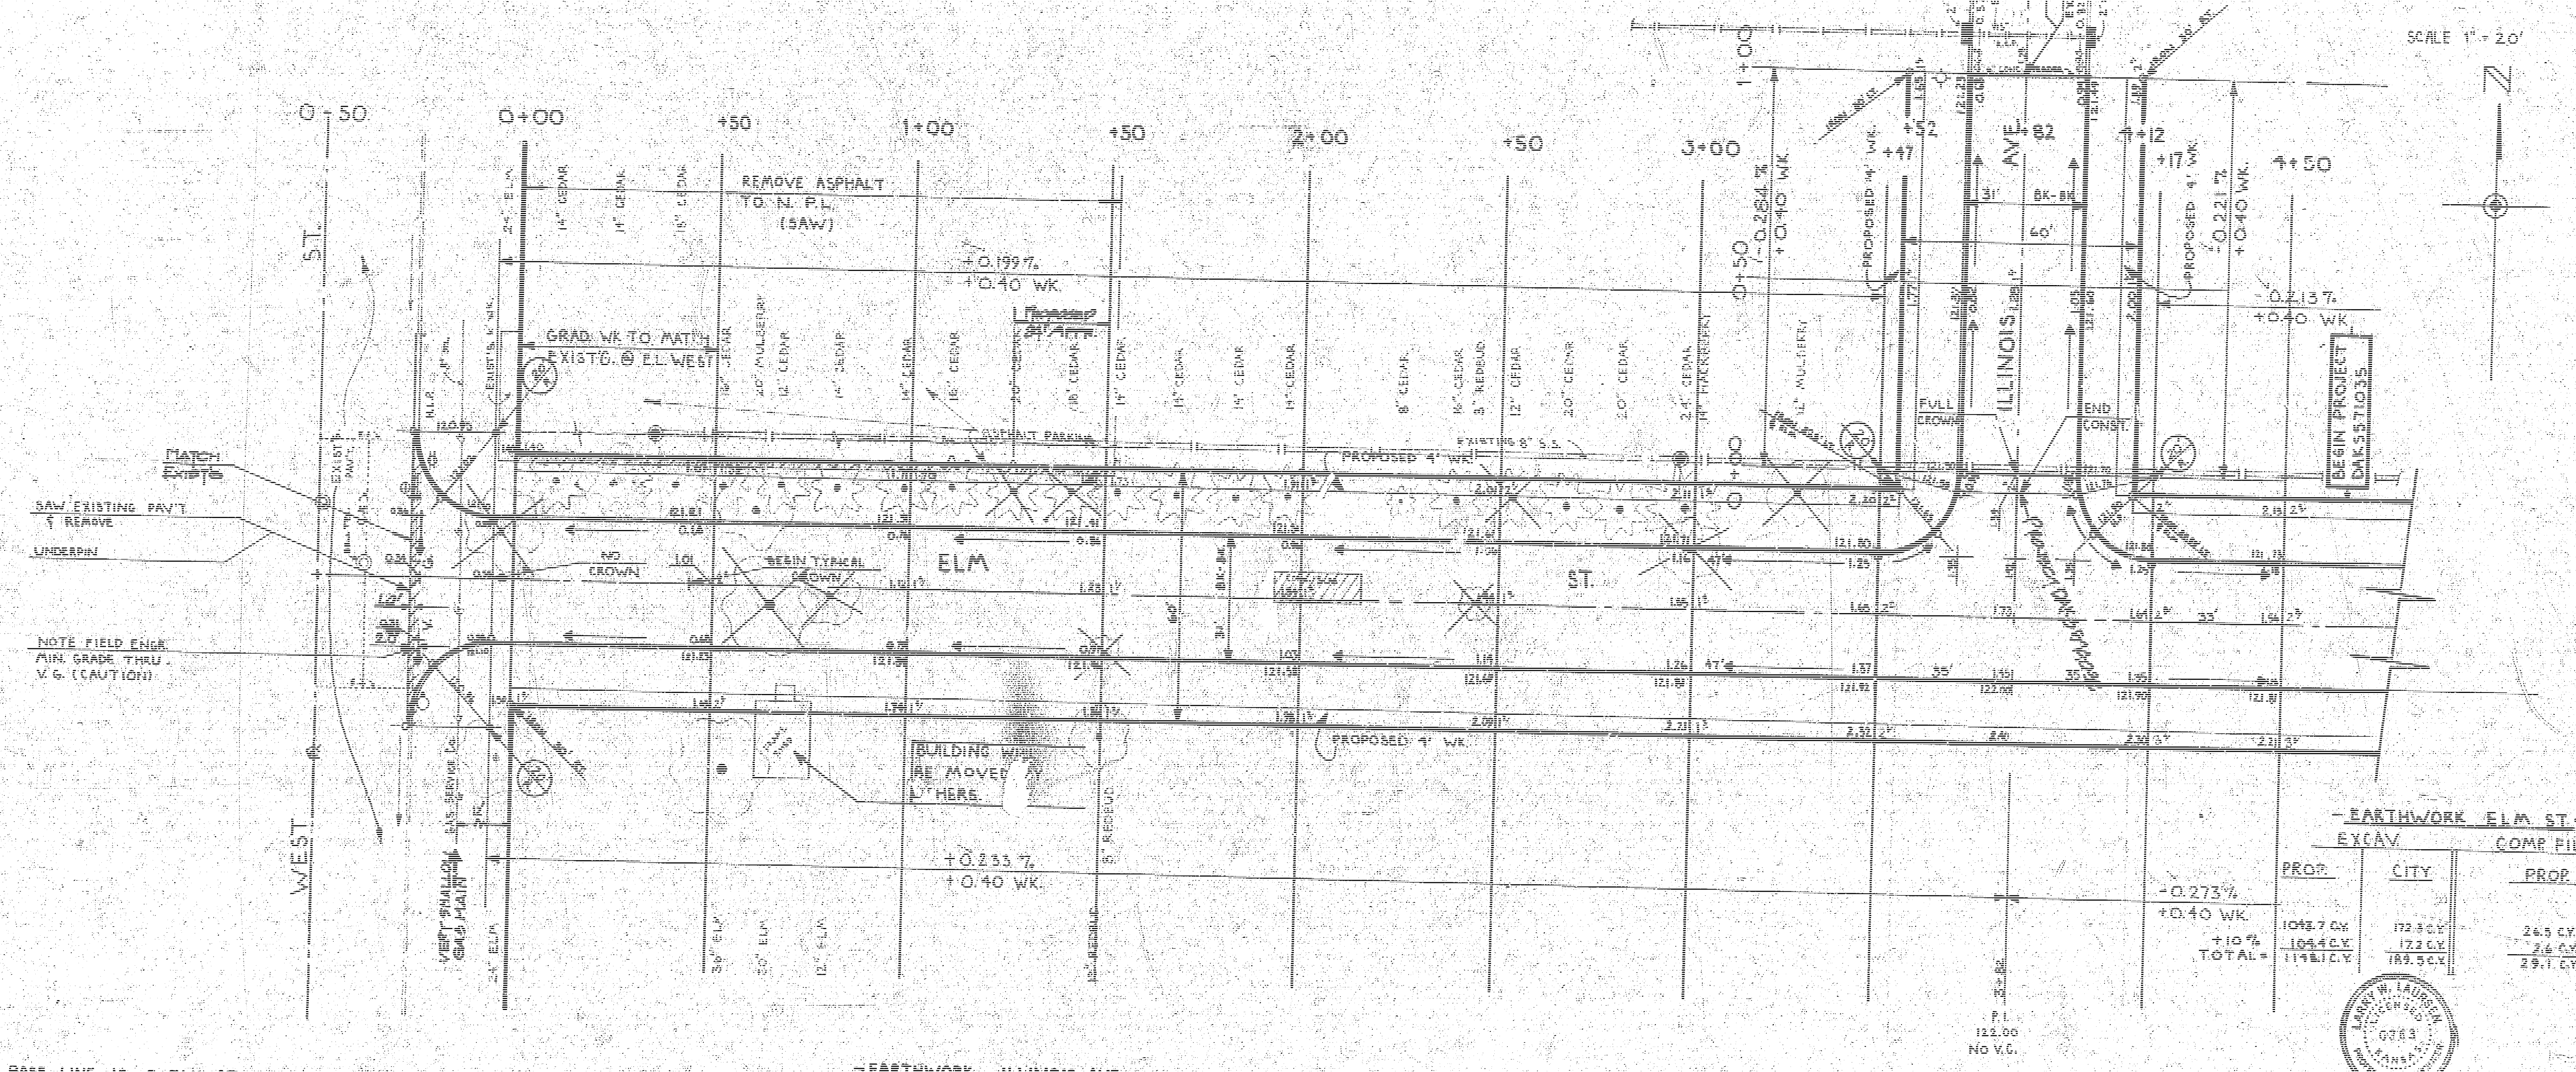
SCALE 1" = 20'
N
0-50
0+00
+50
1+00
+50
2+00
+50
3+00
+47
+52
+82
+12
+17
4+50
REMOVE ASPHALT TO N. P.L. (SAW)
+0.199 %
+0.40 WK.
GRAD. WK. TO MATCH EXIST'G. @ E.L. WEST
MATCH EXIST'G
SAW EXISTING PAV'T & REMOVE
UNDERPIN
NO CROWN
BEGIN TYPICAL CROWN
NOTE FIELD ENGR. MIN. GRADE THRU V.G. (CAUTION)
WEST ST.
ELM ST.
VERY SHALLOW GAS MAIN
EXIST'G 8" S.S.
PROPOSED 4' WK.
ASPHALT PARKING
BUILDING WILL BE MOVED BY OTHERS.
+0.233 %
+0.40 WK.
ILLINOIS AVE.
31'
BK-BK
40'
0+50
1+00
+0.264 %
+0.40 WK.
PROPOSED 4' WK.
FULL CROWN
END CONST.
+0.221 %
+0.40 WK.
+0.213 %
+0.40 WK.
BEGIN PROJECT DAKS571035
-0.273 %
+0.40 WK.
P.I. 122.00 NO V.C.
14" CEDAR
18" CEDAR
20" MULBERRY
12" CEDAR
24" ELM
30" ELM
12" ELM
8" REDBUD
3" REDBUD
24" CEDAR
14" HACKBERRY
12" MULBERRY
33'
35'
47'

BASE LINE IS ℄ ELM. ST.

NOTE TO FIELD ENGINEER & CONTRACTOR
Grade parking and [illegible] for proposed sidewalk. [illegible] in sidewalk area TO BE CONSTRUCTED BY "OTHERS".

SUBGRADE
TYPE OF SUBGRADE TREATMENT SHALL BE DETERMINED BY THE [illegible] SUBGRADE TREATMENT [illegible] CEMENT [illegible] TION, OR ANY COMBINATION OF THESE.

- EARTHWORK ILLINOIS AVE -

	EXCAV. PROP.	EXCAV. CITY	COMP. FILL PROP.
	98.9 C.Y.	0.0 C.Y.	2.3 C.Y.
+10%	9.9 C.Y.	0.0 C.Y.	0.2 C.Y.
TOTAL =	108.8 C.Y.	0.0 C.Y.	2.5 C.Y.

⊗ = REMOVE TREE

- EARTHWORK ELM ST. -

	EXCAV. PROP.	EXCAV. CITY	COMP. FILL PROP.
	1043.7 C.Y.	172.3 C.Y.	26.5 C.Y.
+10%	104.4 C.Y.	17.2 C.Y.	2.6 C.Y.
TOTAL =	1148.1 C.Y.	189.5 C.Y.	29.1 C.Y.

LARRY W. LAURSEN
0783

ILLINOIS AVENUE
N.L. ELM TO N.L. LOT 2, McLAIN ADDN.
30'—6" CONC. PAV'T. & CURB
CITY OF WICHITA, KANSAS
R.W. LINN —— CITY ENGINEER
DATE PROJ. NO. DAKS571035

ELM STREET
E.L. WEST ST. TO W.L. McCOMAS AVE.
30'—6" CONC. PAV'T. & CURB
CITY OF WICHITA, KANSAS
R.W. LINN —— CITY ENGINEER
DATE PROJ. NO. DAKS574032