B.M. = 122.00 - CITY BENCH MARK DISC 44' N. & 52' W. OF ℄ WEST & CENTRAL.
B.M. = 121.71 - N.E. CORNER CONC WK FRONT BEAUTY SALON S.W. CORNER ELM ST. 74.5' W. OF W.L. WEST ST.
B.M. = 121.51 - "M" IN MIDKANSAS E. CURB ILLINOIS APPROX. 102' N. OF N.L. ELM

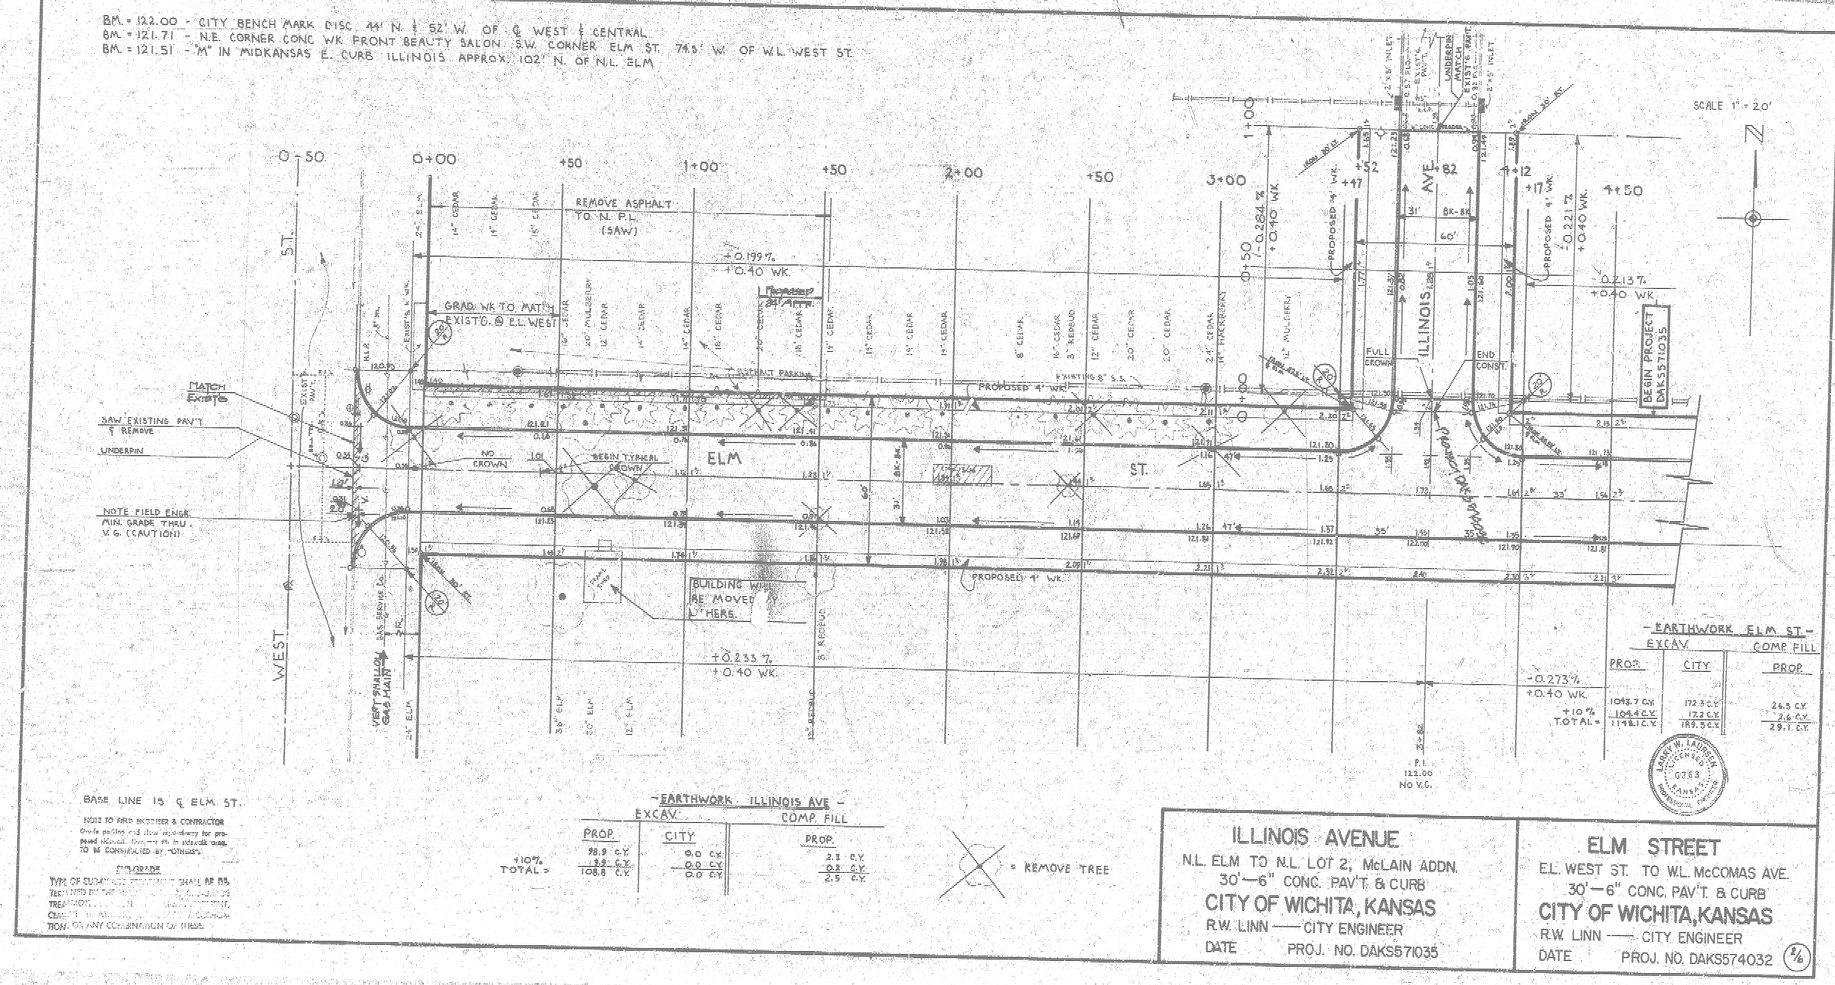

BASE LINE IS ℄ ELM. ST.

NOTE TO FIELD ENGINEER & CONTRACTOR
Grade points and flow line delivery for proposed manhole covers are to accurate guide to be constructed by "others".

SUBGRADE
TYPE OF SUBGRADE TREATMENT SHALL BE AS TESTIFIED BY THE SOILS ENGINEER. TREATMENT SHALL CONSIST OF SCARIFICATION, OR ANY COMBINATION OF THESE.

-EARTHWORK ILLINOIS AVE -

	EXCAV. PROP.	EXCAV. CITY	COMP. FILL PROP.
	98.9 C.Y.	0.0 C.Y.	2.3 C.Y.
+10%	9.9 C.Y.	0.0 C.Y.	0.2 C.Y.
TOTAL =	108.8 C.Y.	0.0 C.Y.	2.5 C.Y.

-EARTHWORK ELM ST.-

	EXCAV. PROP.	EXCAV. CITY	COMP. FILL PROP.
	1092.7 C.Y.	172.3 C.Y.	26.5 C.Y.
+10%	109.4 C.Y.	17.2 C.Y.	2.6 C.Y.
TOTAL =	1198.1 C.Y.	189.5 C.Y.	29.1 C.Y.

= REMOVE TREE

LARRY W. LAUBER — 6288 — KANSAS

ILLINOIS AVENUE
N.L. ELM TO N.L. LOT 2, McLAIN ADDN.
30'—6" CONC. PAV'T. & CURB
CITY OF WICHITA, KANSAS
R.W. LINN — CITY ENGINEER
DATE PROJ. NO. DAKS571035

ELM STREET
E.L. WEST ST. TO W.L. McCOMAS AVE.
30'—6" CONC. PAV'T. & CURB
CITY OF WICHITA, KANSAS
R.W. LINN — CITY ENGINEER
DATE PROJ. NO. DAKS574032

1/6