
B.M. 1386 "X" TOP W. CURB JOANN 29' NORTH OF N.L. 15TH. STREET

BASE LINE = EAST PROPERTY LINE JOANN STREET

N

SCALE 1" = 20'

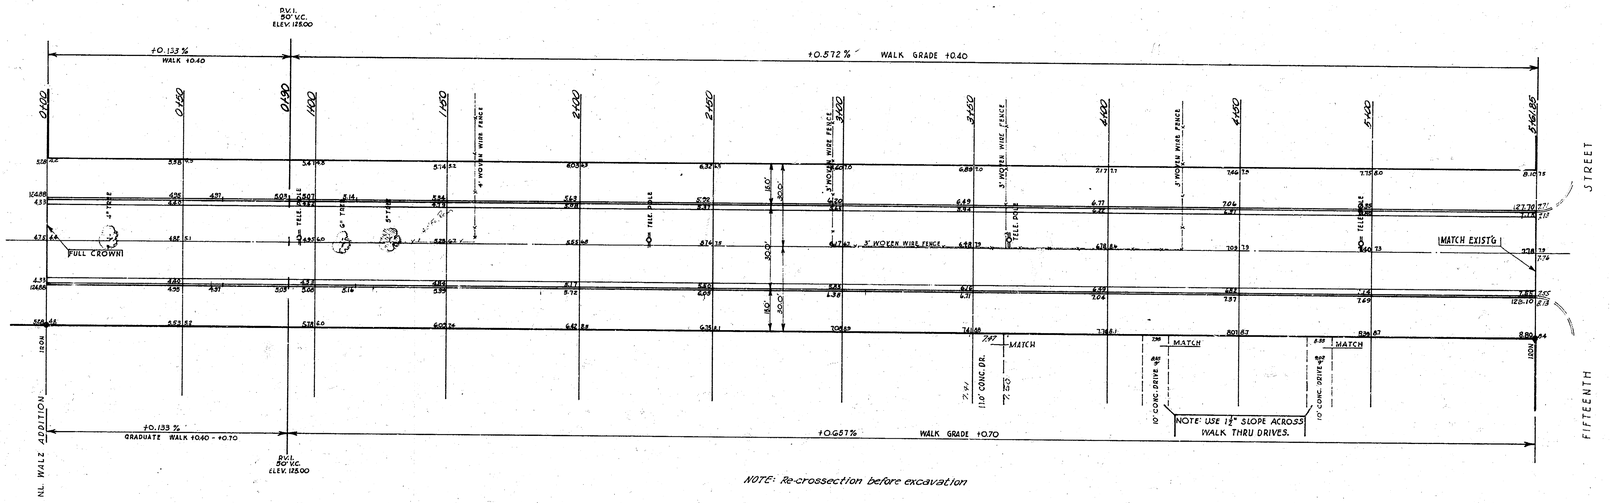

NOTE: Re-crossection before excavation

G. YOUNG 185 Y.
S. SEAL 2-11-60
S. SEAL 2-16-60

TOTAL EXCAVATION

1382.1
138.2
1520.3 CU. YDS.

JAMES A. LIGGETT
20.2
REGISTERED
KANSAS
PROFESSIONAL ENGINEER

B.E. SMITH
LICENSED
436
KANSAS
PROFESSIONAL ENGINEER

JOHN M. LEFFERTON
LICENSED
531
KANSAS
PROFESSIONAL ENGINEER

1/2

JOANN STREET

NL WALZ ADDITION TO SL FIFTEENTH STREET

26-2-30 ASPHALTIC CONCRETE

CITY OF WICHITA, KANSAS

B.E. SMITH CITY ENGINEER

DATE MARCH 1960 PROJECT NO. 018-211