
B.M. 1530.867 SE cor conc porch #6 #1809 N Gow

B.M. 1530.0 SE cor conc porch #6 #1951 N Joann

NOTICE TO CONTRACTOR:-
All entrance pipes are to be disposed of in accordance with instructions of City Dirt Checker.

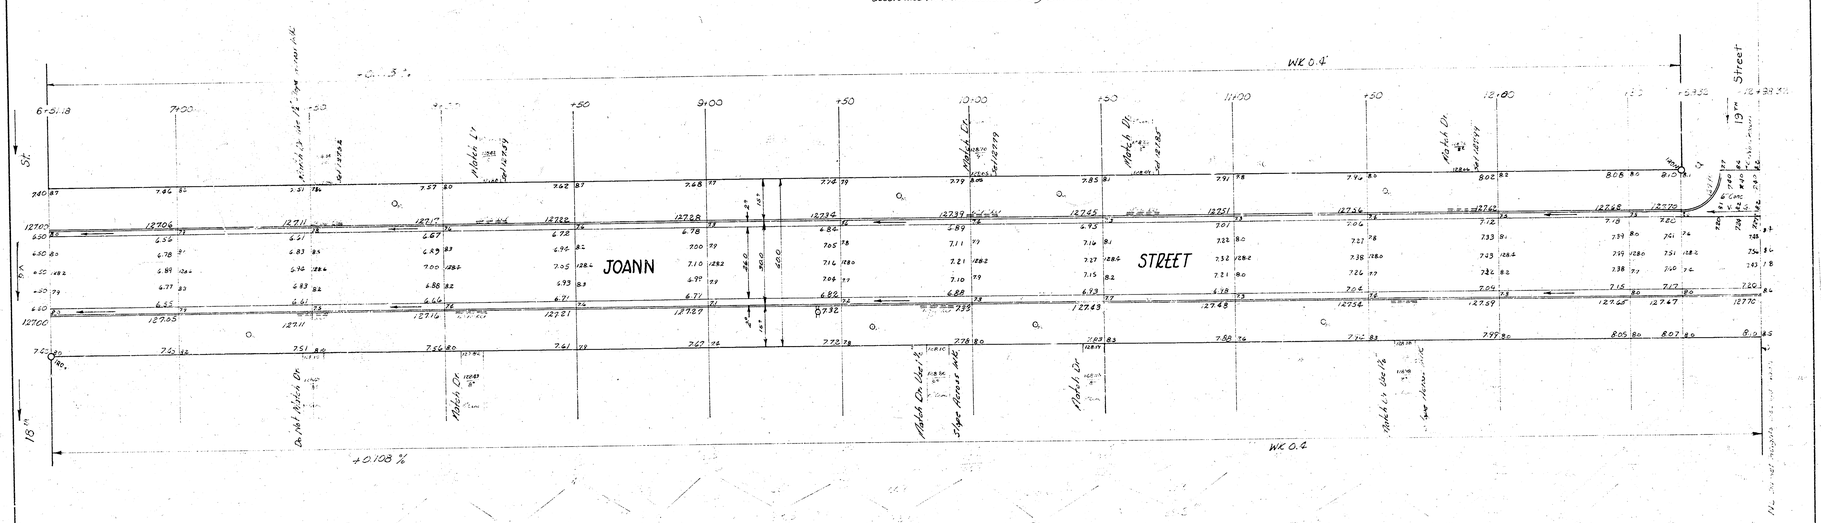

JOANN STREET

Int. 18th St. to Int. Sunset Height 2nd Addn.

26-2-30AC

CITY OF WICHITA, KANSAS

S.E. SMITH — CITY ENGINEER

MAY 1957 — PRJ. NO. C-5-166