
BM - 130.867 SE cor conc porch Ho # 1809 N. Gow.
Staking on East Property Line

NOTICE TO CONTRACTOR:-
All entrance pipes are to be disposed of in accordance with City Dirt Checker.

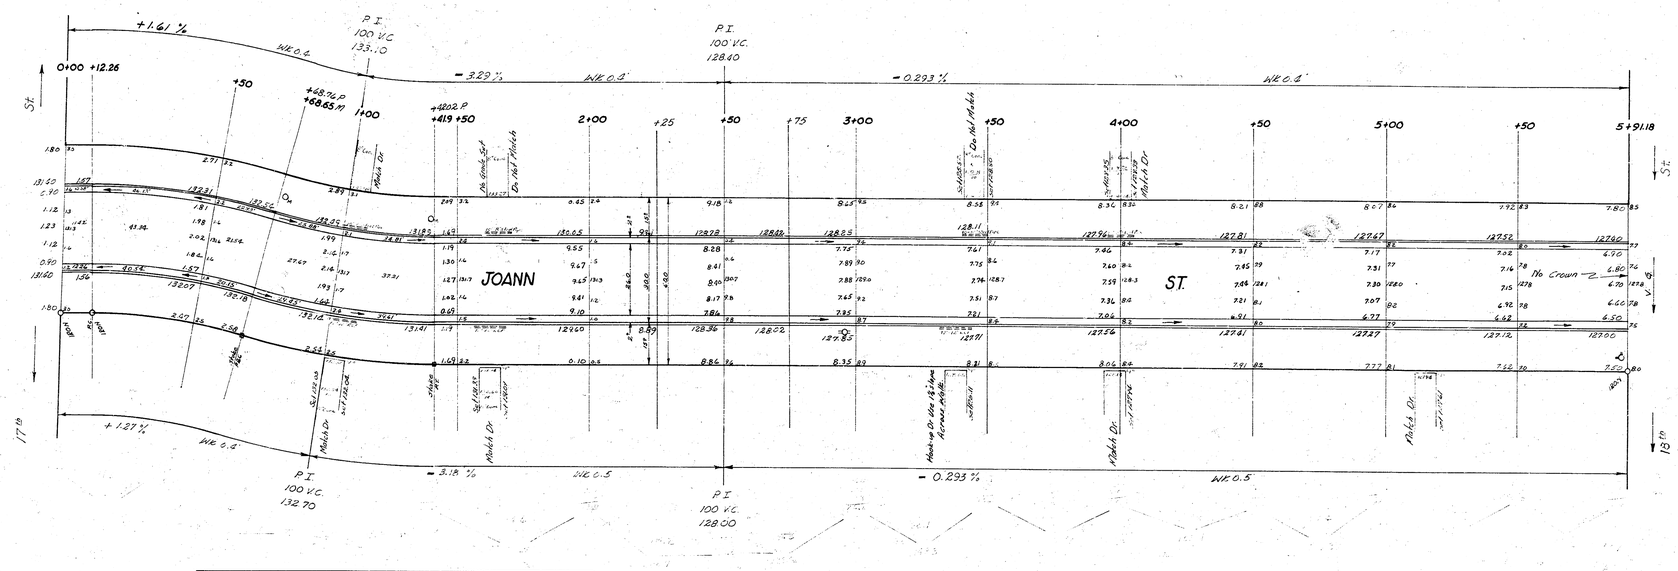

CURVE DATA: Sta. 0+12.26 to 1+42.02 6° offset East Curb.
R=211.34' - Sta. 0+12.26 to 0+68.76 R=253.34 Sta. 0+68.76 to 1+42.02

STATION	Arc Length	Deflection Angle	Total Deflection	Chord Length 6 offset E.cb.	Chord Length 6 offset W.cb.
0+12.26					
+50	39.4'	5° 20' 36"	5° 20' 36"	39.36	47.18
0+68.76	19.40	2° 39' 24"	8° 00' 00"	19.39	23.48
0+68.76					
1+00	30.17	3° 29' 41"	3° 29' 41"	30.15	25.15
1+42.02	40.88	4° 35' 19"	8° 00' 00"	40.84	33.82

JOANN STREET
N.L. 17th St. to S.L. 18th St.
26-2-30 AC.
CITY OF WICHITA, KANSAS
B.E. SMITH CITY ENGINEER
MAY 1957 PROJ. NO C14-338