B.M. 1016.7 S.E. Cor. Conc. Po. Ho. On N.W. Cor. Osage & 29th So.

**NOTE TO CONTRACTOR & FIELD ENGR:**
Parkings will be excavated to Walk Gr. as shown on Plans. Set Drive Grades at ℄ as shown. All Backfill behind East Curb will be Mechanically Tamped to bottom of Walk. (No Pay Item)
Sidewalk to b constructed both sides Sep. Contract.

SCALE 1" = 20'

0+00 +30 +60 1+00 +50 2+00 +50 3+00 +50 4+00 +50 5+00

+0.14 1%

+0.7 Wt. Gr.

Grad. Wt. +0.7 To +0.2 Wt.

OSAGE AVE.

Field Engr. Check Elev. H.E. To determine actual removal

29TH. ST.

+0.17 2%
+0.1 Wt. Gr.

Excavation

| | Prop. | City |
|---|---|---|
| | 2082 C.Y. | 211.6 C.Y. |
| | 208.2 +10% | 21.2 +10% |
| | 2290.4 C.Y. Total | 232.8 C.Y. Total |


OSAGE AVE.
SL. 29TH So. To SL. 27TH So.

26' - 2' - 30' A.C.

CITY OF WICHITA, KANSAS
B.E. SMITH CITY ENGINEER
DATE JULY 1966 PROJ. C15-71

1/6


B.M. 99.43 R.R. Spk. E side P.P. S.W. Cor. Barbara & Osage

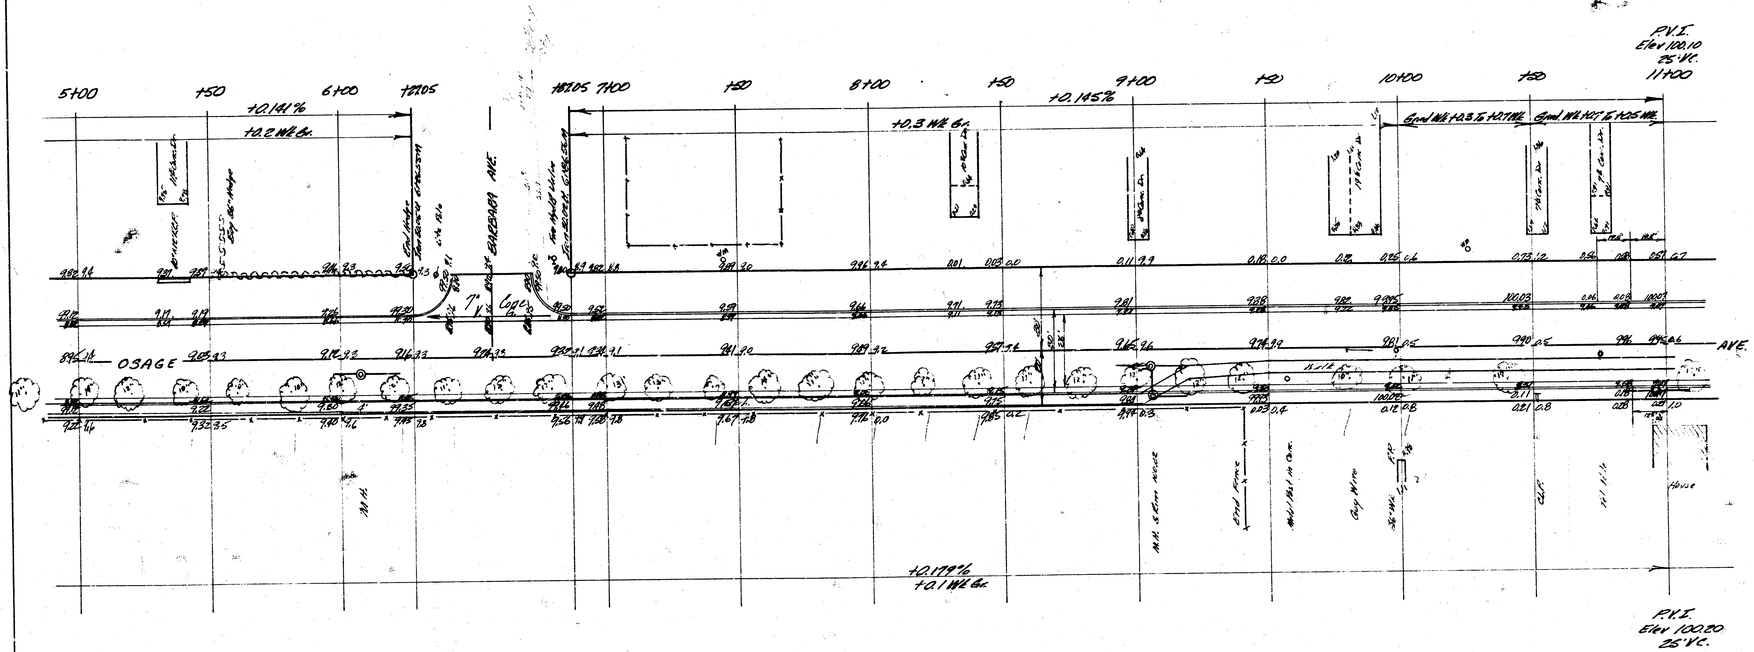


OSAGE AVE.
C15-71

8/6

B.M. 98.59 R.R. Spk. W. side P.P. S.E. Cor. 27th & Osage

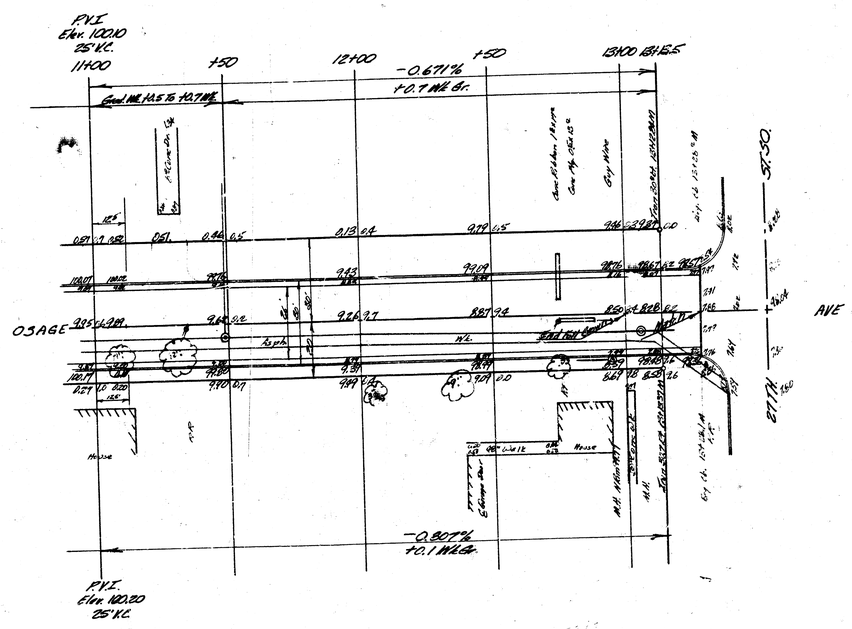


OSAGE AVE
C-15-71

3/6